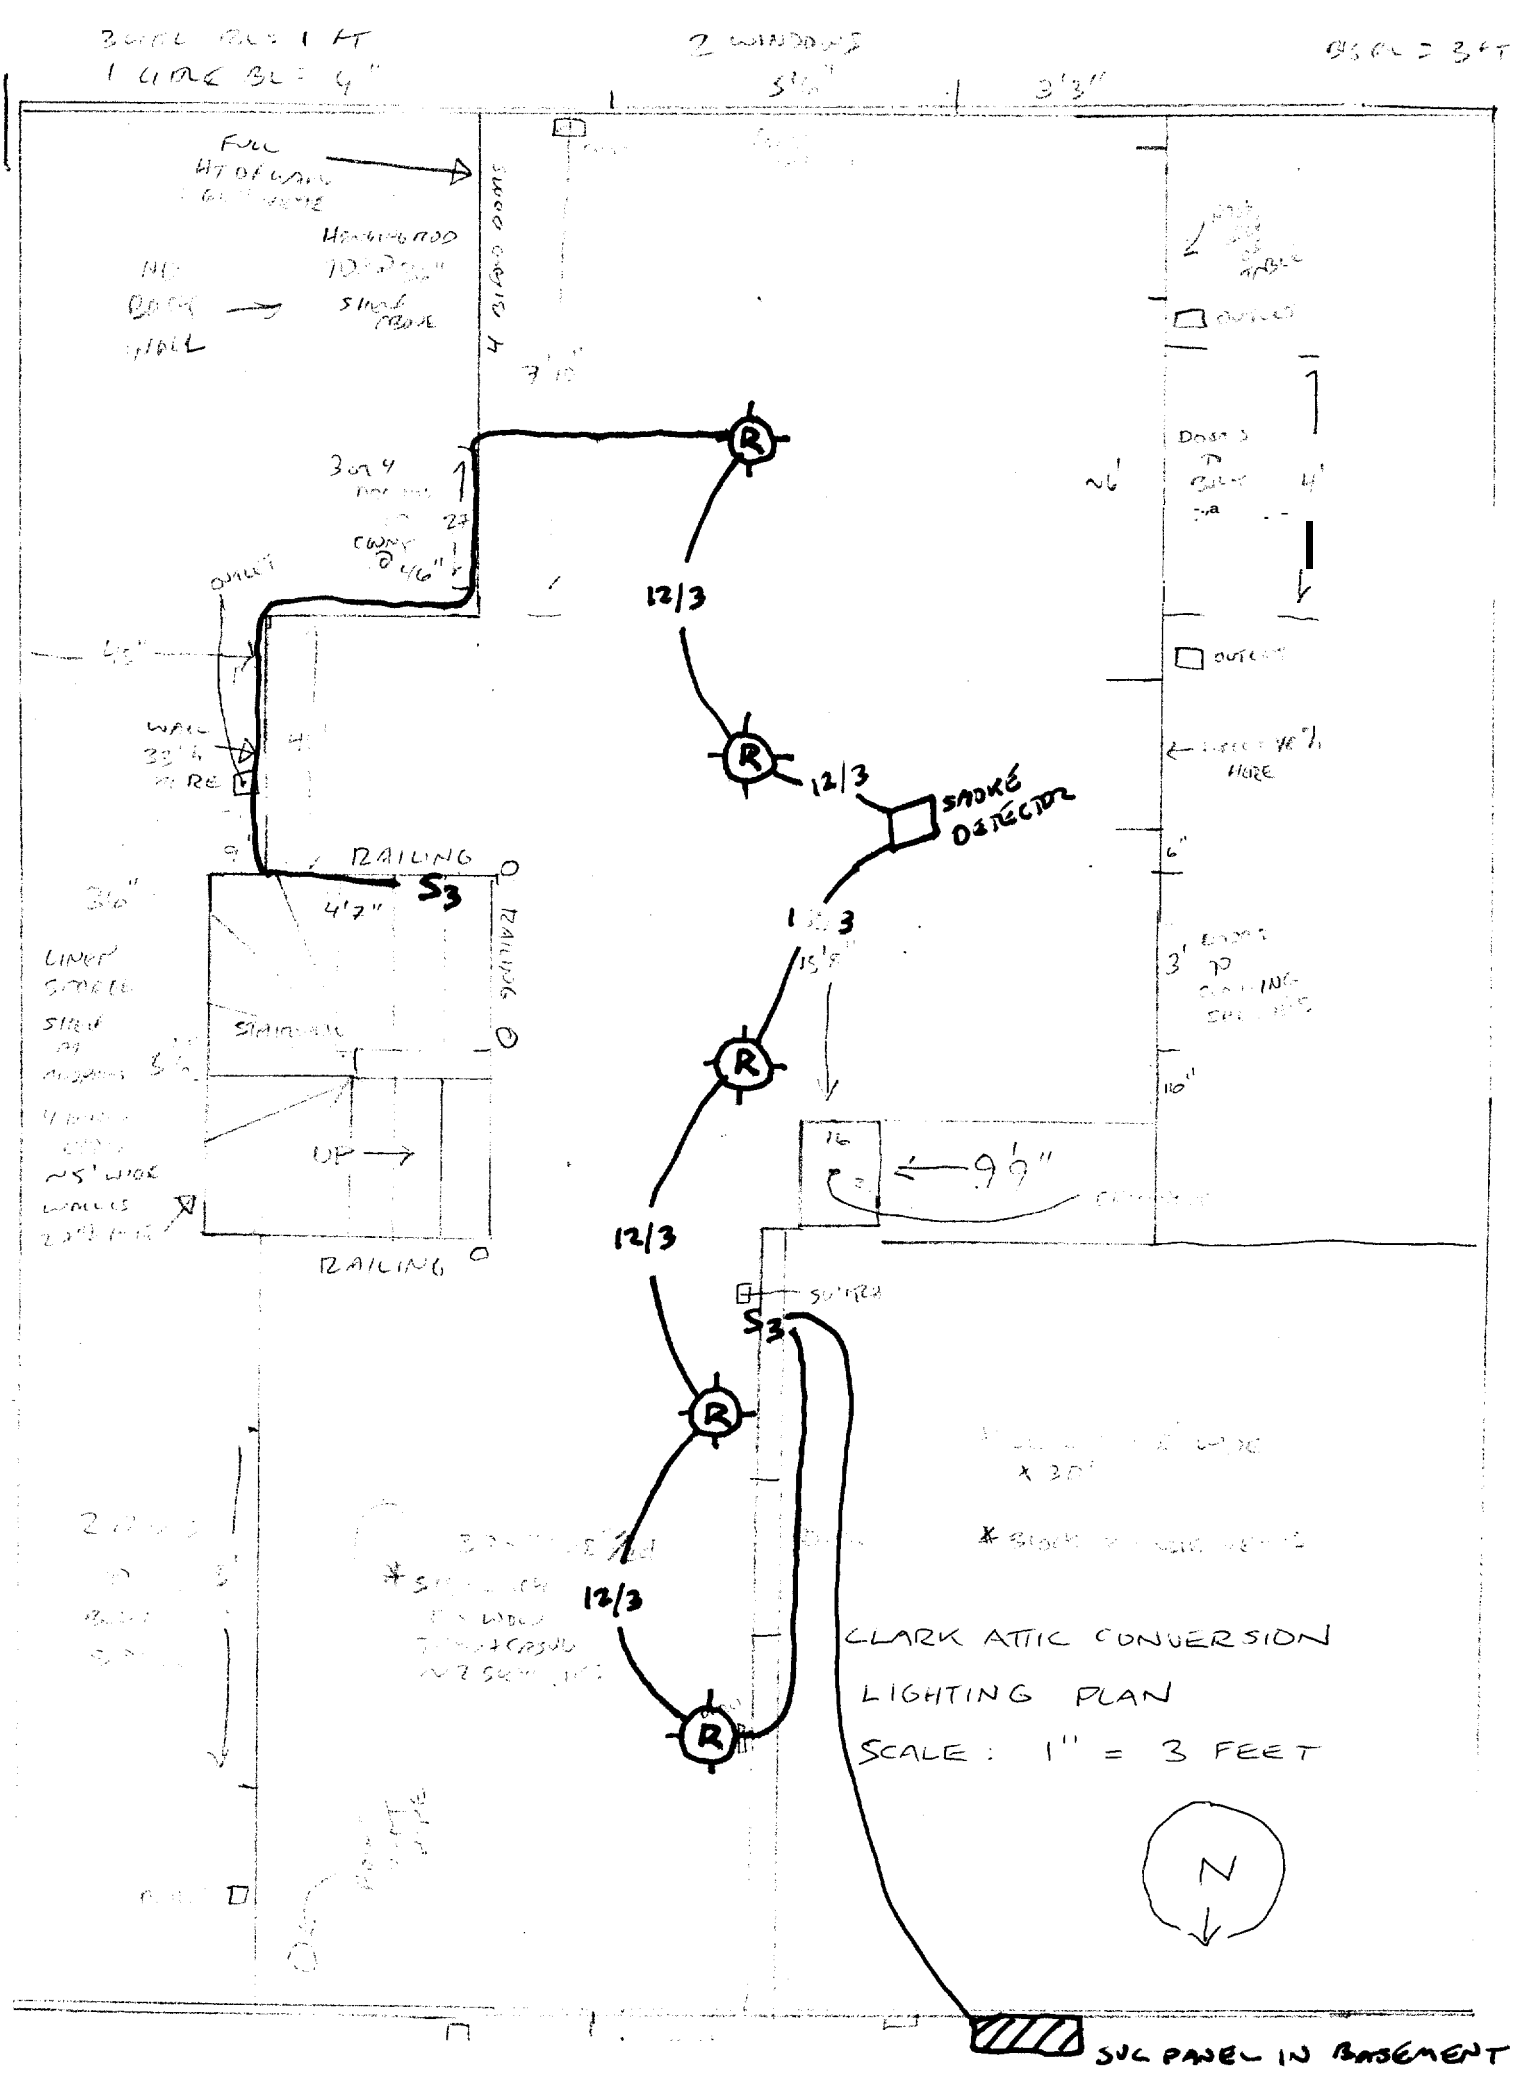
12/3
12/3
12/3
12/3
12/3
SMOKE DETECTOR
RAILING
RAILING
RAILING
S3
S3
UP
CLARK ATTIC CONVERSION
LIGHTING PLAN
SCALE: 1" = 3 FEET
N
SUB PANEL IN BASEMENT