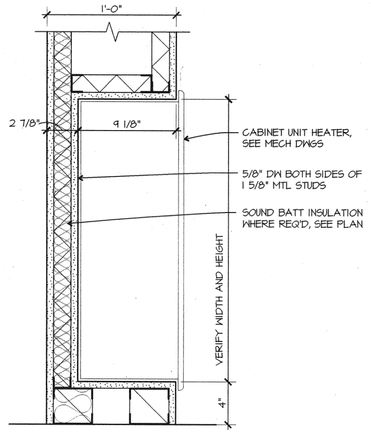

1 A1.1 A1.1 **DETAIL @ C.U.H.**
SCALE: 1 1/2" = 1'-0"

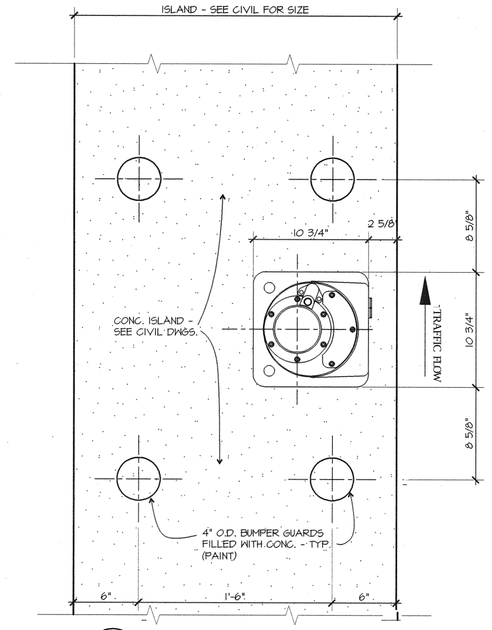

2 A1.1 A1.1 **DRIVE-UP KIOSK**
SCALE: 1 1/2" = 1'-0"

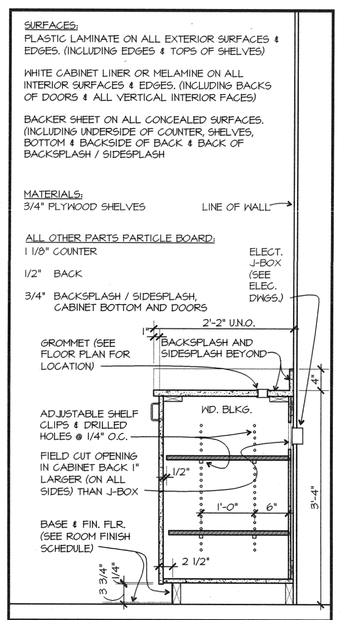

1 A6.1 A1.1 **40" BASE CABINET w/ DOORS**
Scale: 3/4"=1'-0"

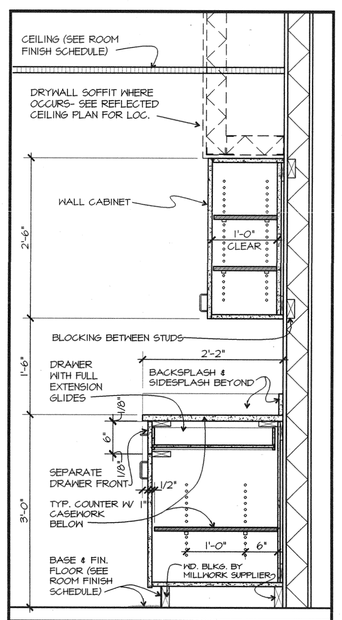

2 A6.1 A1.1 **36" BASE CABINETS w/ 30" WALL CAB.**
Scale: 3/4"=1'-0"

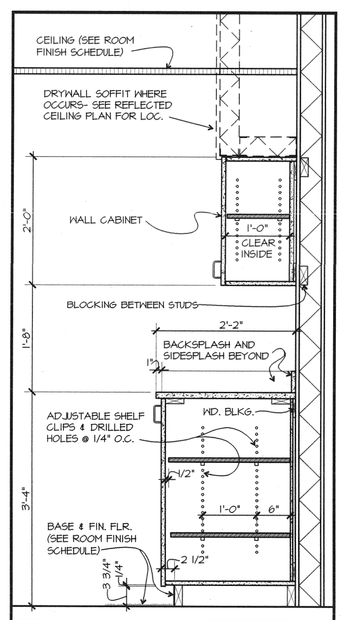

3 A6.1 A1.1 **40" BASE CABINETS w/ 24" WALL CAB.**
Scale: 3/4"=1'-0"

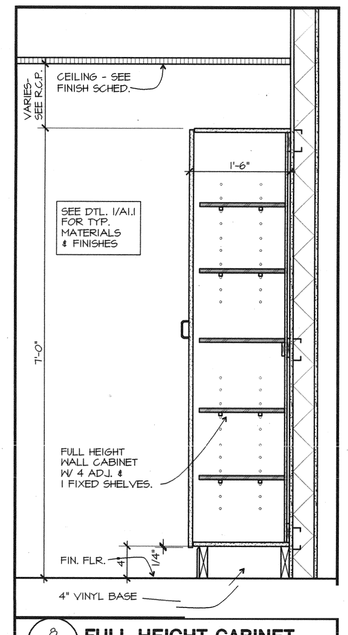

8 A6.1 A1.1 **FULL HEIGHT CABINET**
Scale: 3/4"=1'-0"

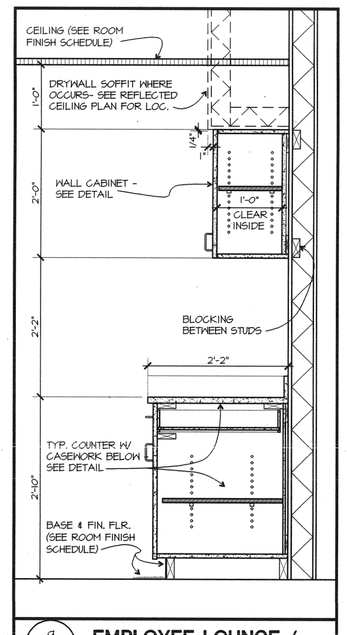

9 A6.1 A1.1 **EMPLOYEE LOUNGE / TRAINING**
Scale: 3/4"=1'-0"

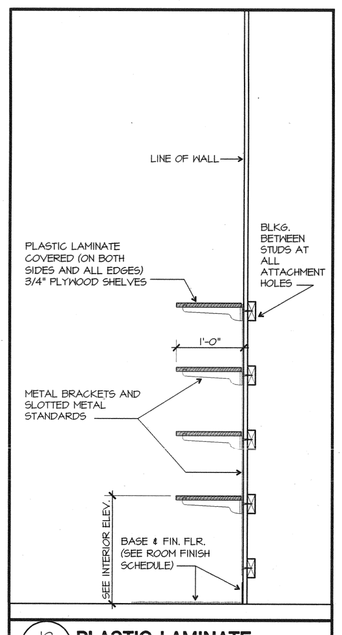

10 A6.1 A1.1 **PLASTIC LAMINATE SHELVES (ADJUSTABLE)**
Scale: 3/4"=1'-0"

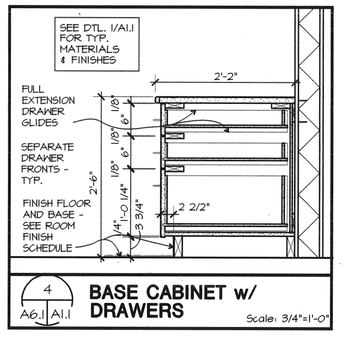

4 A6.1 A1.1 **BASE CABINET w/ DRAWERS**
Scale: 3/4"=1'-0"

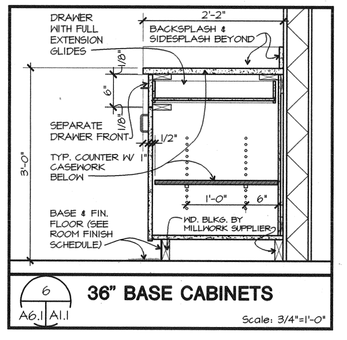

6 A6.1 A1.1 **36" BASE CABINETS**
Scale: 3/4"=1'-0"

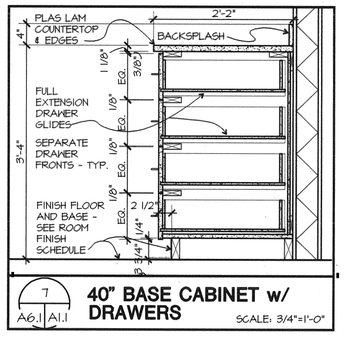

7 A6.1 A1.1 **40" BASE CABINET w/ DRAWERS**
SCALE: 3/4"=1'-0"

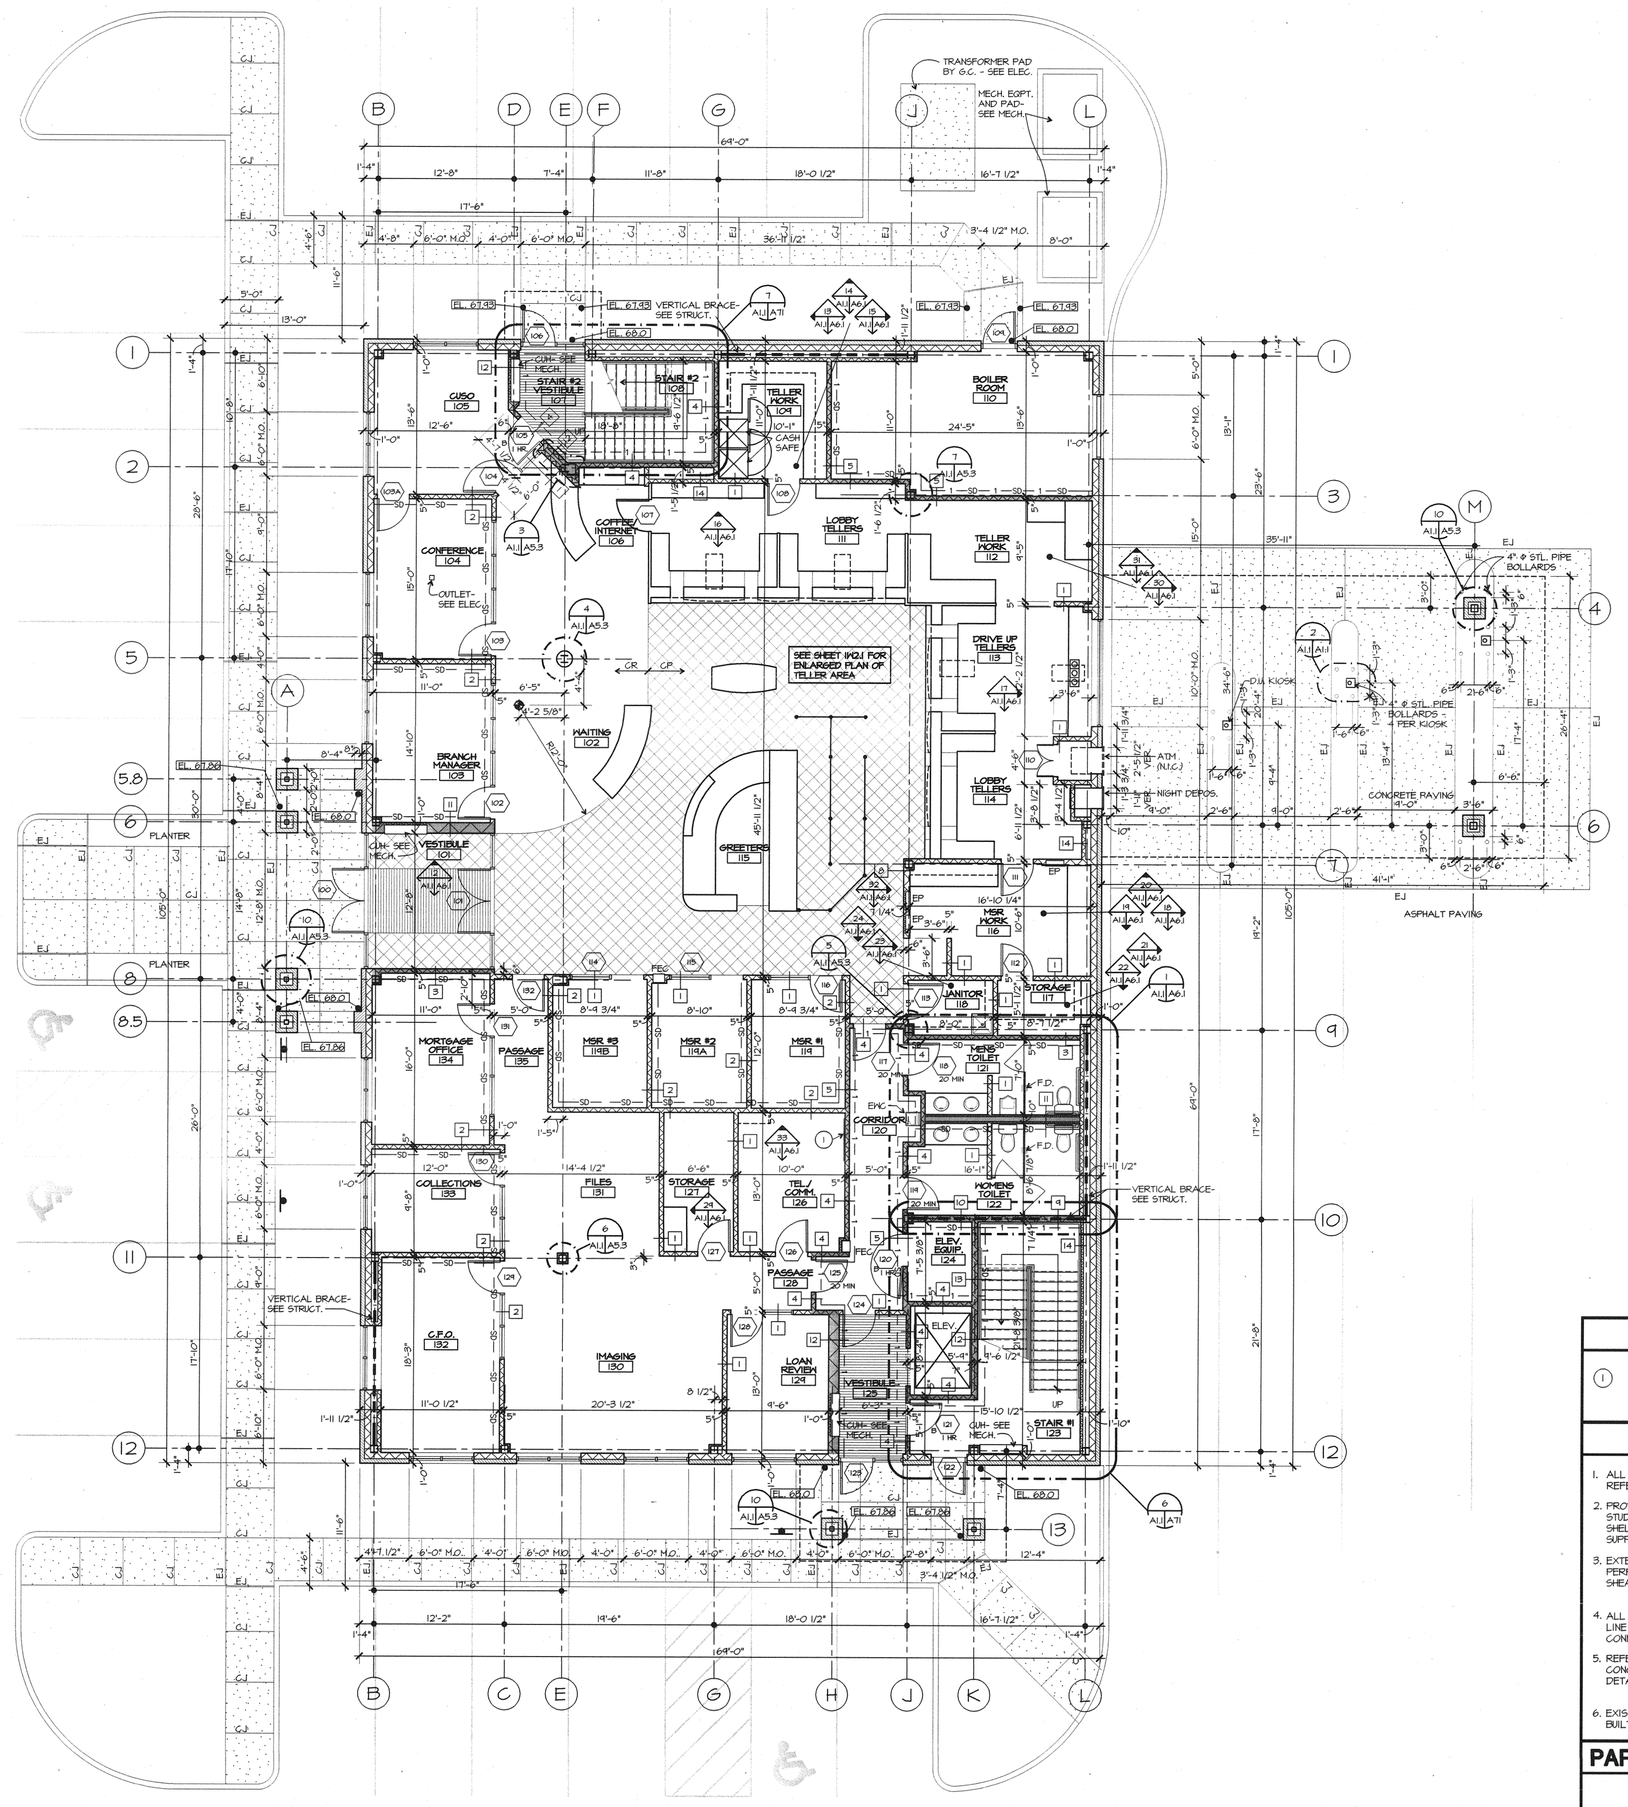

N
W E
S

FIRST FLOOR PLAN
SCALE: 1/8" = 1'-0"

KEYED NOTES

(1) 4'-0" x 8'-0" x 3/4" PLYWOOD FROM 6" A.F.F. TO 8'-6" A.F.F. BY G.C. FOR MOUNTING OF TELEPHONE EQUIPMENT.

GENERAL NOTES

1. ALL PARTITIONS THAT HAVE NO PARTITION TYPE REFERENCED ON FLOOR PLAN SHALL BE PARTITION TYPE (1)
2. PROVIDE DOUBLE STUDS @ 16" O.C. AND 6x18 GA. STEEL STUD BLOCKING BETWEEN STUDS WHERE WALL CABINETS, SHELVING, GRAB BARS, COAT RACKS, TUBE STEEL SUPPORTS, ETC... ARE SECURED TO WALL.
3. EXTEND DRYWALL THROUGH STUDS AND TERMINATE IT PERPENDICULAR TO ADJOINING DRYWALL OR EXTERIOR SHEATHING TO MAINTAIN 1 HR. FIRE RATING OF PARTITION
4. ALL DOWNSPOUTS (WITH BOOTS) SHALL BE CONNECTED TO STORM LINE U.N.O. - REFER TO CIVIL DRAWINGS FOR BOOTS AND CONNECTIONS.
5. REFER TO CIVIL DRAWINGS FOR E.J. AND C.J. DETAILS ON CONCRETE SIDEWALKS AND PAVEMENTS AS WELL AS DETAILS OF CONCRETE CURB.
6. EXISTING SAFE SIZE & OPENING DIMENSIONS WHERE SAFE IS BUILT-IN ARE TO BE VERIFIED WITH THE OWNER.

PARTITION & DOOR SYMBOLS

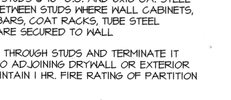

NEW PARTITION

1 — INDICATES PARTITION FROM FLOOR THRU CEILING ABOVE

2 — INDICATES PARTITION FROM FLOOR THRU CEILING WITH SOUND DEADENING INSULATION

3 — INDICATES PARTITION FROM FLOOR TO DECK ABOVE WITH SOUND DEADENING INSULATION

4 — INDICATES 1 HR. FIRE-RATED PARTITION FROM FLOOR TO DECK ABOVE

5 — INDICATES 1 HR. FIRE-RATED SMOKE PARTITION FROM FLOOR TO DECK ABOVE

6 — INDICATES 1 HR. FIRE-RATED PARTITION FROM FLOOR TO DECK ABOVE WITH SOUND DEADENING INSULATION

7 — INDICATES 1 HR. FIRE-RATED CHASE PARTITION FROM FLOOR TO DECK ABOVE

8 — INDICATES CHASE PARTITION FROM FLOOR TO DECK ABOVE WITH SOUND DEADENING INSULATION

First Floor Plan & Details

The drawings, as instruments of service, are and shall remain the property of Frederick S. Scott, Architect & Ronald L. Hollander, Architect whether the project for which they are made is executed or not. The drawings are not to be used on any other project, and with the exception of one contract set for each project, are not to be loaned, copied or reproduced without the written consent of Frederick S. Scott, Architect & Ronald L. Hollander, Architect.

Submission or distribution of this drawing to meet official regulatory requirements or for other purposes in connection with the project is not to be construed as publication in derogation of the reserved rights of Frederick S. Scott, Architect & Ronald L. Hollander, Architect.

S:\Proj\03-048\TA\Plotting\Plot-A1-01 First Floor.dwg Nov 295
EDR\A1-01.dgd\PlotHRNL 02-04-04 @ 13:14

A New Building for
EVERGREEN CREDIT UNION
Portland, Maine

Construction By
HBE Financial Facilities
A Division of HBE Corporation, 11330 Olive Boulevard, St. Louis, Missouri 63141, Phone (314) 567-9000

Frederick S. Scott, Architect
Ronald L. Hollander, Architect
11330 Olive Boulevard, St. Louis, Missouri 63141 (314) 567-9000

REGISTERED ARCHITECT * FREDERICK S. SCOTT * MISSOURI NO. A-5413

REGISTERED ARCHITECT * RONALD L. HOLLANDER * MISSOURI NO. A-5413

DB	AB	CB
JM	LE	RRD

Sheet No. A1.1 of_____

Copyright HBE Corporation

Date: 2-4-04

Scale 1=1