


NOTE:
SEE 1/A5.1 FOR TYPICAL NOTES

1 A4.1 A5.3 **WALL SECTION @ STAIR EXIT**
SCALE: 3/4" = 1'-0"

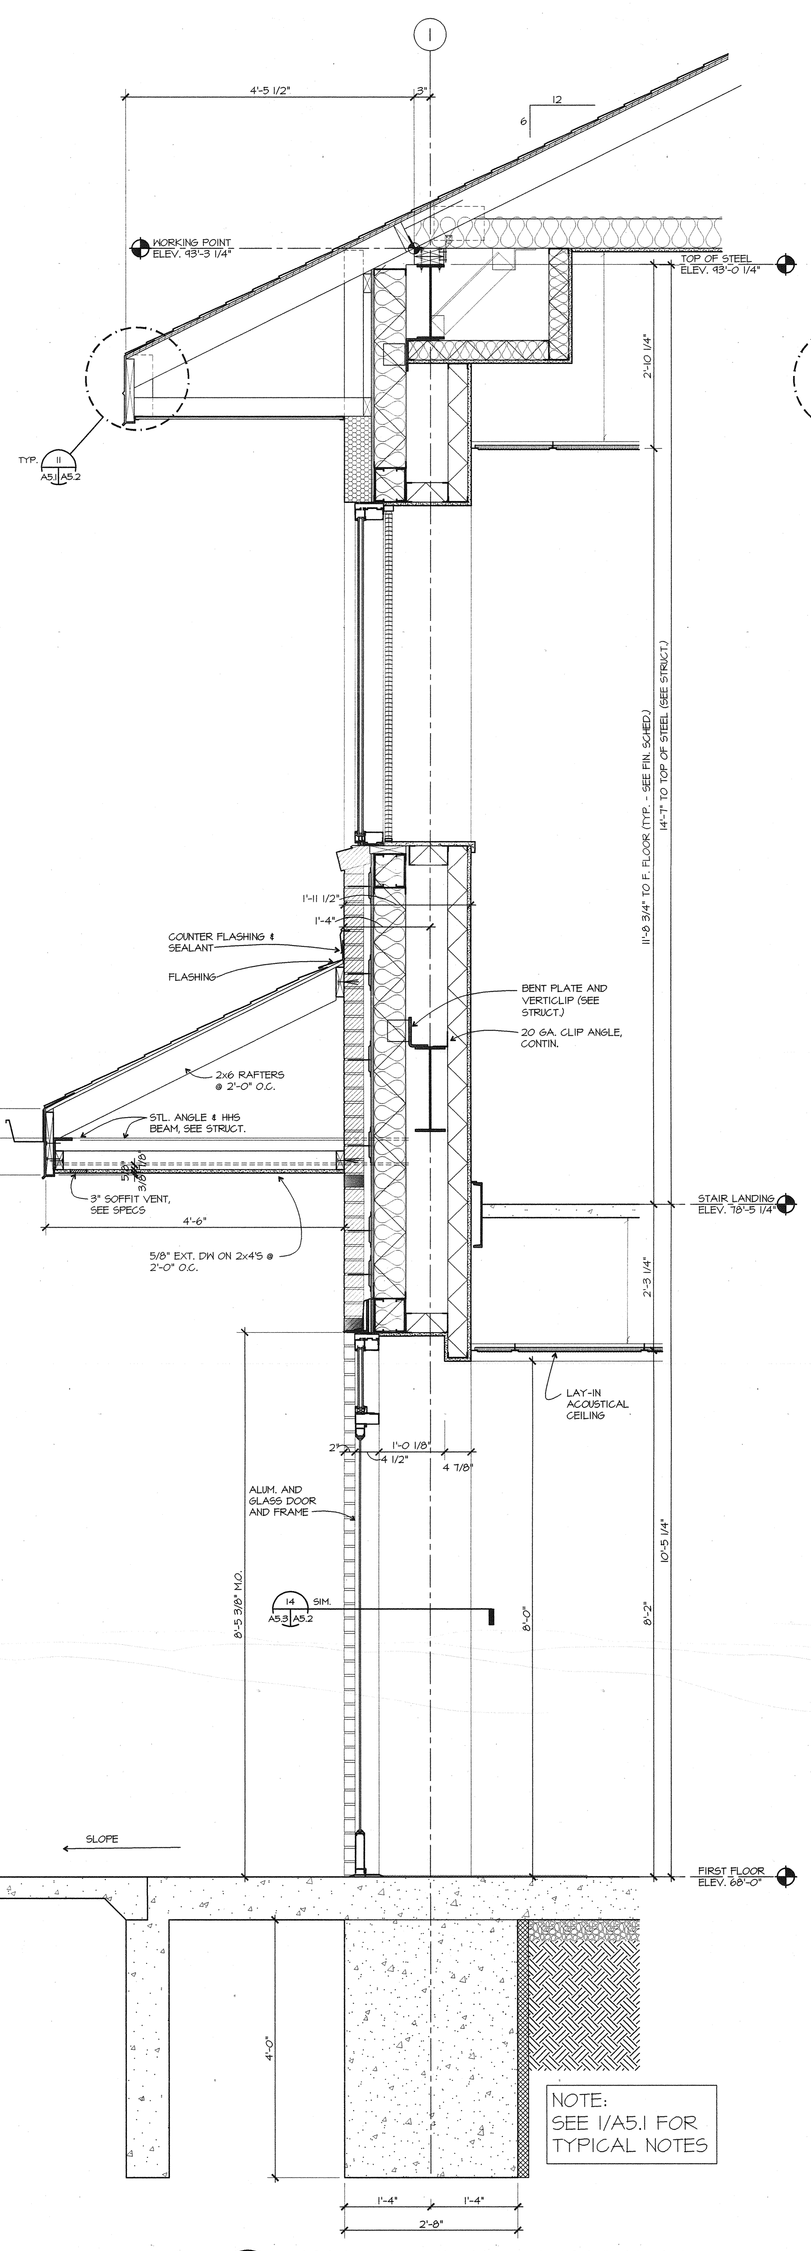


NOTE:
SEE 1/A5.1 FOR TYPICAL NOTES

2 A4.1 A5.3 **BRACED WALL SECTION**
SCALE: 3/4" = 1'-0"




6 A1.1 A5.3 **COLUMN DETAIL**
SCALE: 1 1/2" = 1'-0"

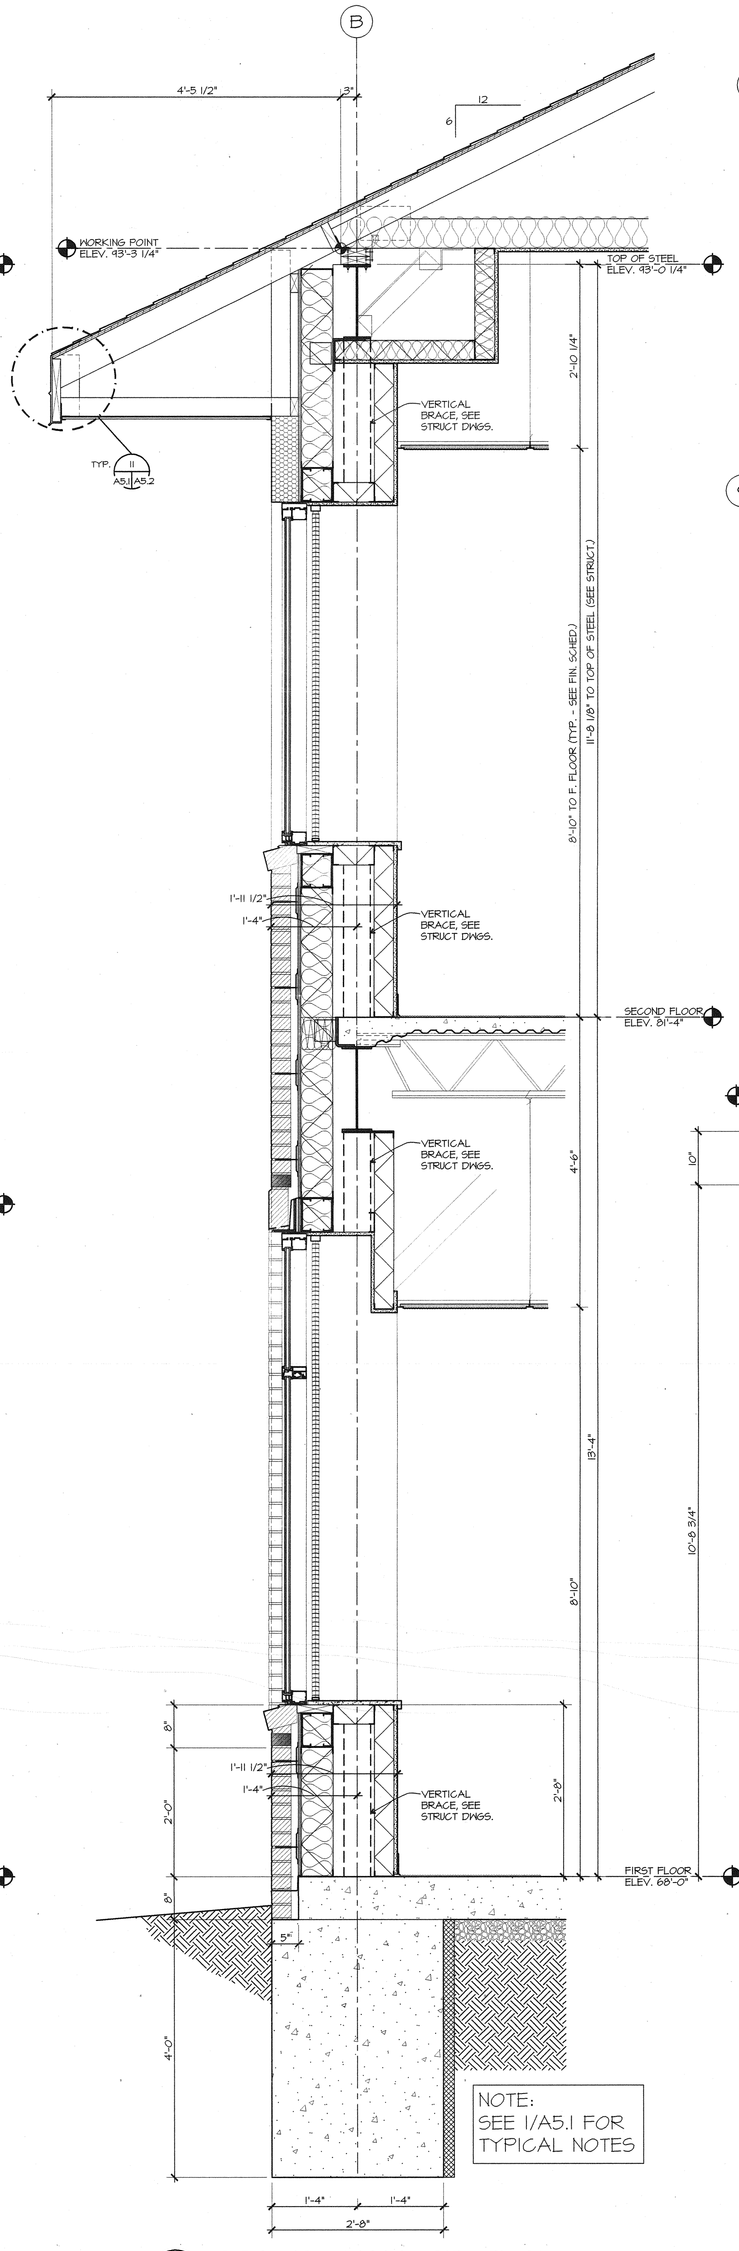


4 A1.1 A5.3 **COLUMN DETAIL**
SCALE: 1 1/2" = 1'-0"

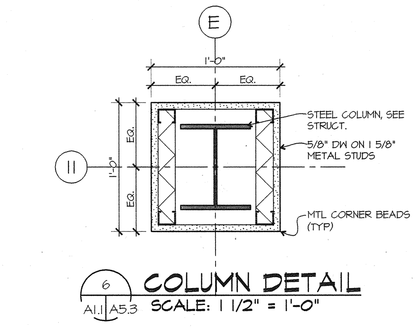


3 A1.1 A5.3 **COLUMN DETAIL**
SCALE: 1 1/2" = 1'-0"

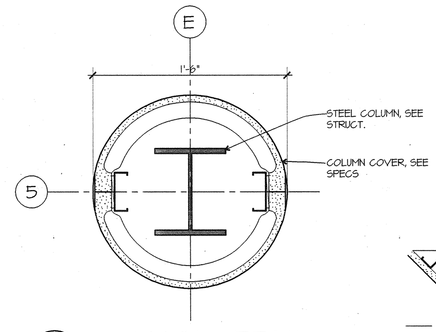


5 A1.1 A5.3 **COLUMN DETAIL**
SCALE: 1 1/2" = 1'-0"

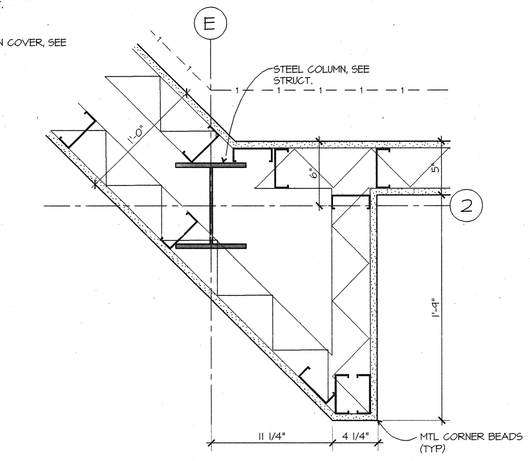


7 A1.1 A5.3 **COLUMN DETAIL**
SCALE: 1 1/2" = 1'-0"

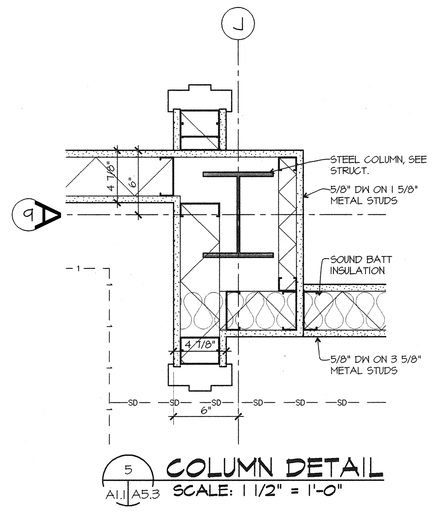


8 A4.1 A5.3 **SECTION @ DRIVE-UP CANOPY**
SCALE: 3/4" = 1'-0"

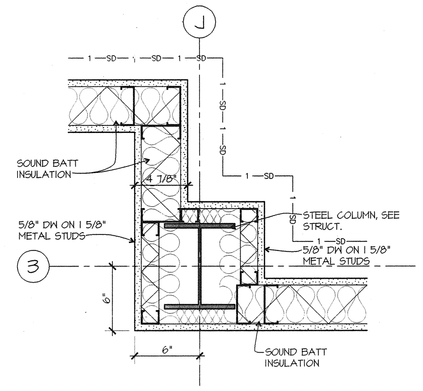


10 A5.2 A5.3 **COLUMN DETAIL**
SCALE: 1 1/2" = 1'-0"

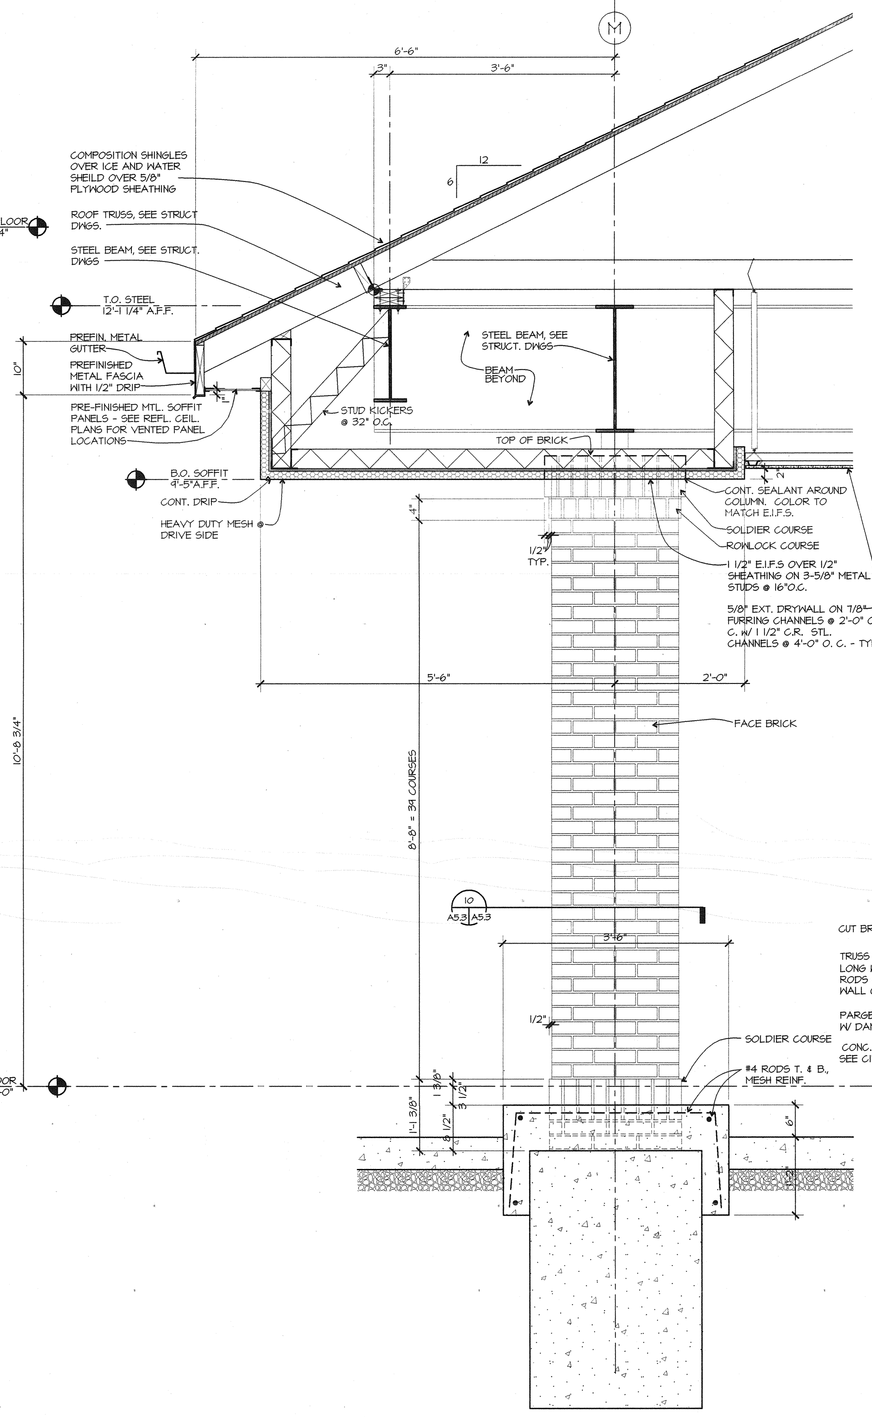


NOTE:
SEE 1/A5.1 FOR TYPICAL NOTES

9 A4.1 A5.3 **WALL SECTION @ ATM**
SCALE: 3/4" = 1'-0"

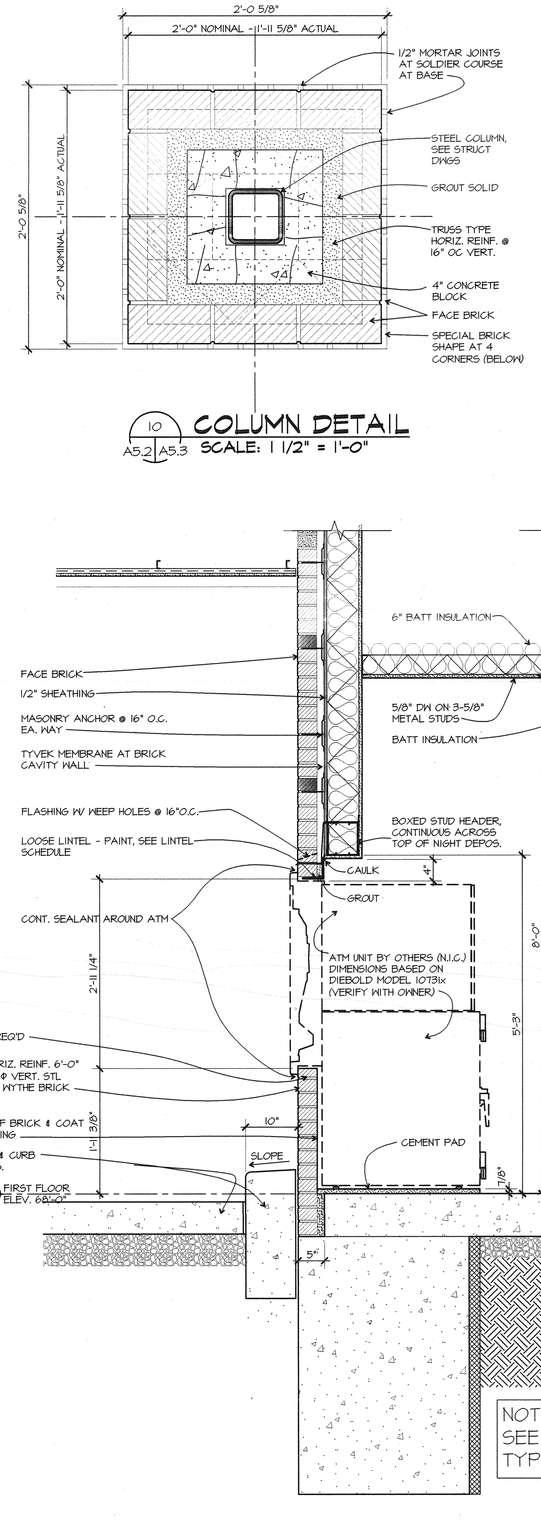Scale, 1=1


This drawing, as an instrument of service, is and shall remain the property of HBE Corporation. The reproduction, alteration or purchase of this drawing, and rights of ownership and use are restricted. Neither the owner nor any other party shall use, loan, sell or otherwise dispose of any HBE Corporation drawing, in any form, without the prior written consent of HBE Corporation. Any unauthorized use, without specific written permission and appropriate fees, will be prohibited to the fullest extent of the law. Submission or distribution of this drawing to meet official regulatory requirements or for other purposes in connection with this project is not to be construed as publication in derogation of HBE Corporation's rights.


c:\Files\CHITA\Projects\Plot-A5-03 Hall Sections.dwg 16x23$5
BE/PJ/C-03 02-04-04 @ 15:2

A New Building for
**EVERGREEN CREDIT UNION**
**Portland, Maine**

Construction By
HBE Financial Facilities
A Division of HBE Corporation, 11330 Olive Boulevard, St. Louis, Missouri 63141, Phone (314) 567-9000


**Frederick S. Scott, Architect**
**Ronald L. Hollander, Architect**
11330 Olive Boulevard, St. Louis, Missouri 63141 (314) 567-9000


REGISTERED ARCHITECT * MAINE * FREDERICK S. SCOTT 2582

REGISTERED ARCHITECT * MAINE * RONALD L. HOLLANDER 2582

| DB | AB | CB |
|---|---|---|
| CJF | LE | RRD |

Sheet No. A5.3 of

**Wall Sections & Details**


Copyright HBE Corporation


Date: 2-4-04