PROPOSED MARKETING FIXTURE LIST	QTY.
MA22x28	2
MA22x28s	3
MA30x44	4
MA44x56	
MF22x28	4
MP30x44	
MP44x30	
MP22x28s	2
MF30x44s	
MP44x30s	
MK1	
MK2	
MK3	

MKTRI	1
MTEX–C	
MKM–I	1
MKCM	
MCD2	
MCD3	1
MDATE	1
MTF	1
MTCC	2
MCRA22x28	1
MFS3	
MKEY5	1
MKEY6	
MMC	2

NOTE: ALL MA22x28s ARE ONE SIDE ONLY

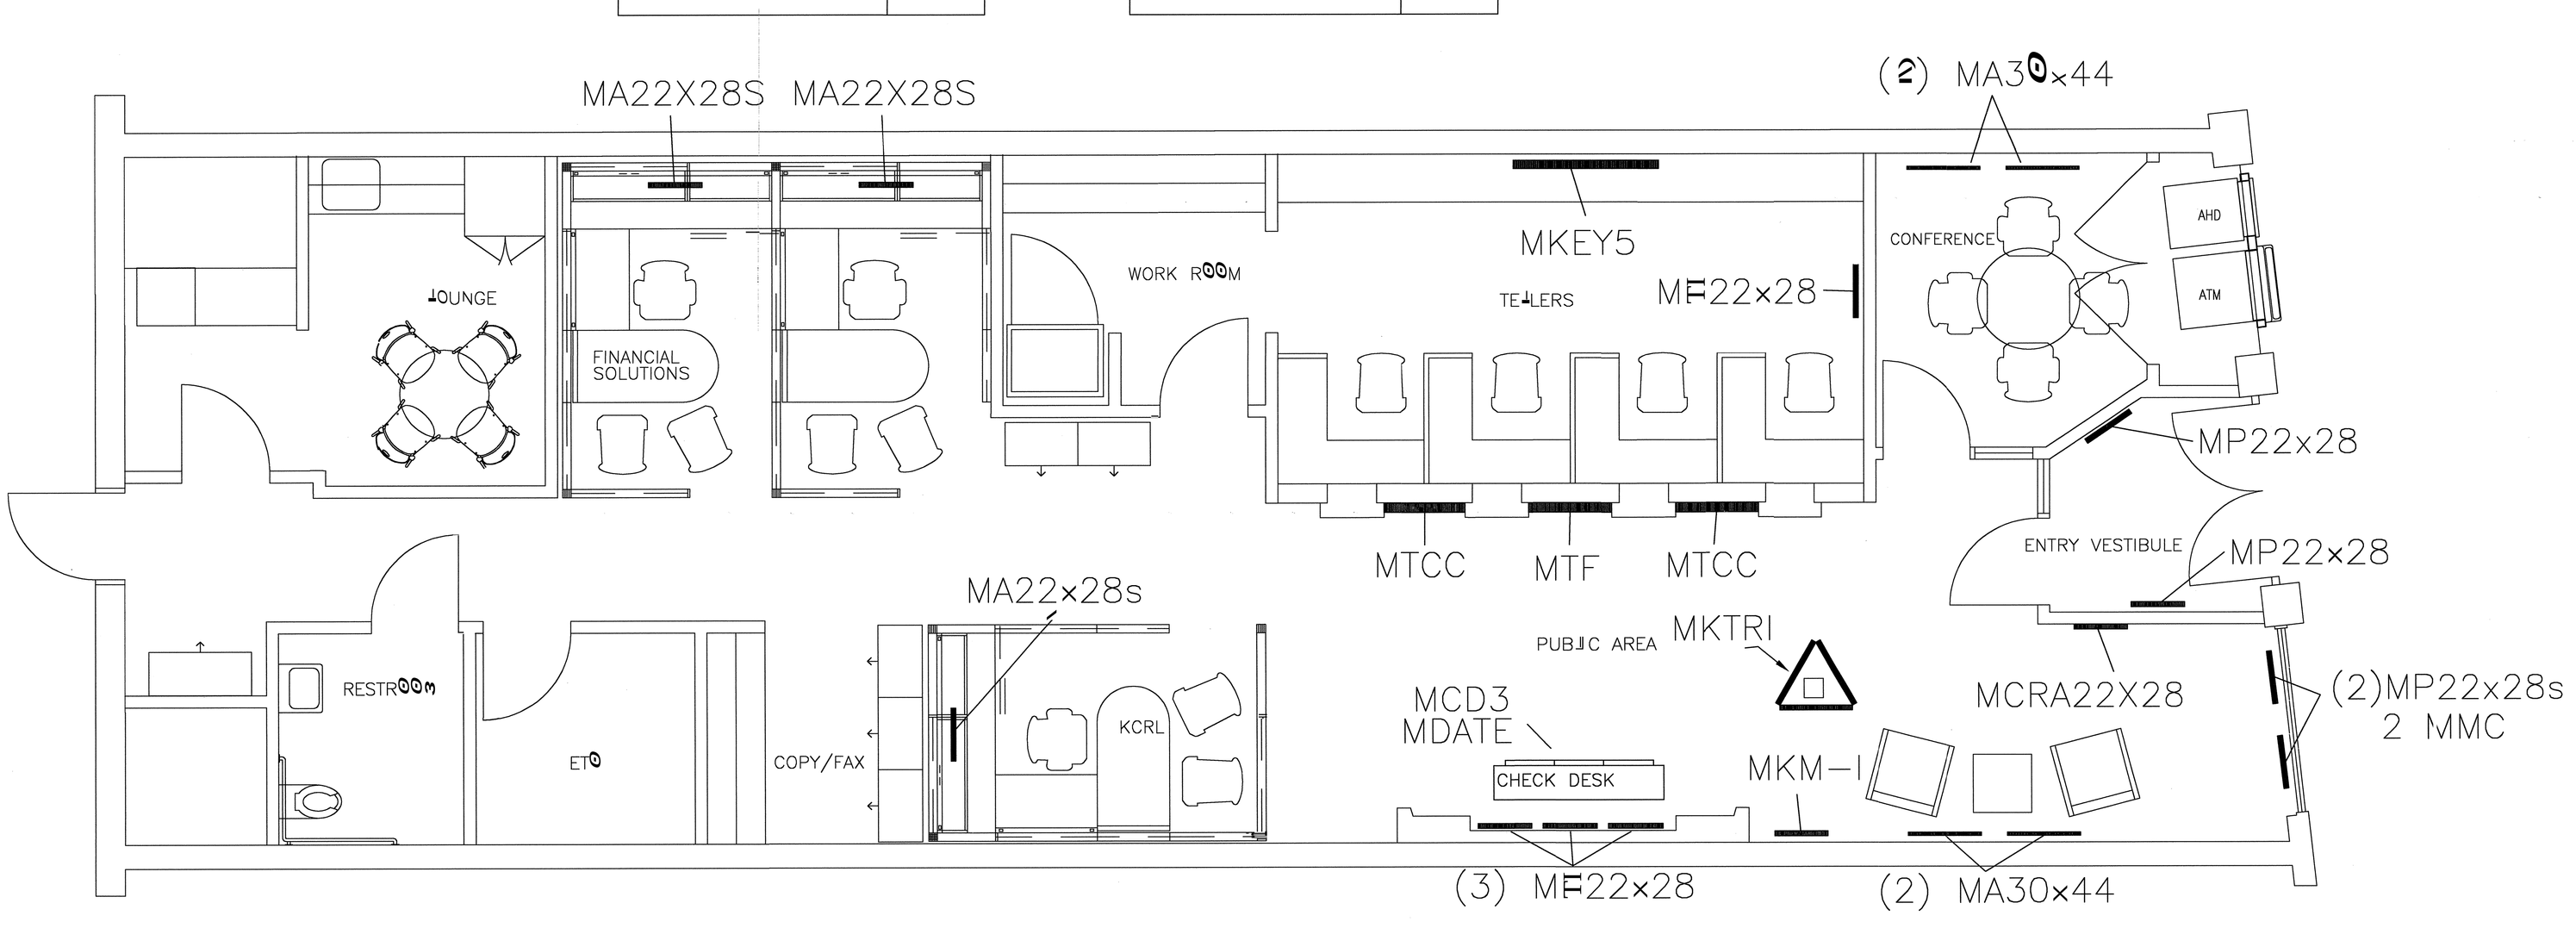

85th AND COMMERCE KEY BRANCH

vocon DESIGN INC
2450 Prospect Avenue
Cleveland, Ohio 44115
216 623-6800 p.
216 623-0410 f.
vocon@vocon.com

K.W. Architects, Inc
2450 Prospect Ave. 1st flr. 216-623-6800
Cleveland, Ohio 44115 216-623-0410fax

I hereby certify that this plan, specification, or report was prepared by me or under my direct supervision and that I am a duly registered Architect under the laws of the State of which governors this project. WARNING: per LAW No person may alter these documents unless person is "or under the direct supervision of" the licensed architect.

Signature:

Registration No:

Date:

SEAL:

Type III Branch
Proposed New Construction
85 Commercial Street-Long Warf
Portland, ME

KeyBank
2925 Ontario St., 4th Floor, Cleveland, Ohio 44115

REVISIONS:

△ Issued for Bid and Permit 8/29/03

Drawn by: JC
Checked by: MJK
Job Number: 3587-001

Dwg. Phase: Construction Documents

Sheet Title:
Merchandise/Signage Plan

Sheet Number:
ITIF-1

Original Date: August 11, 2003