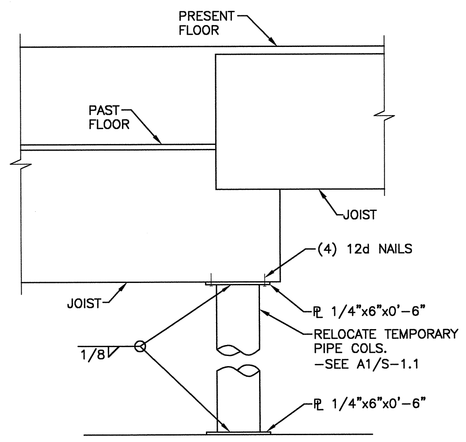

N1	SECTION
1 1/2"=1'-0"	

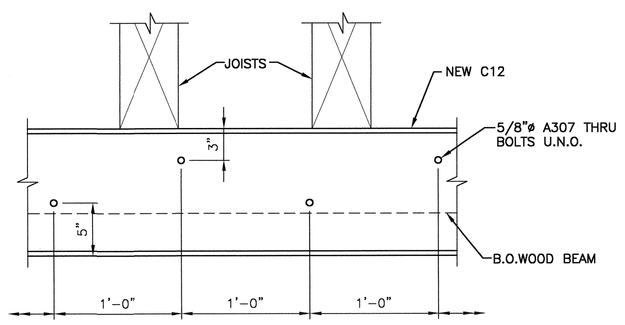

N5	SECTION
1 1/2"=1'-0"	

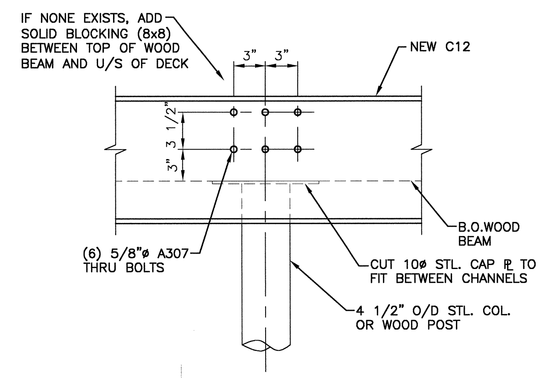

N9	SECTION
1 1/2"=1'-0"	

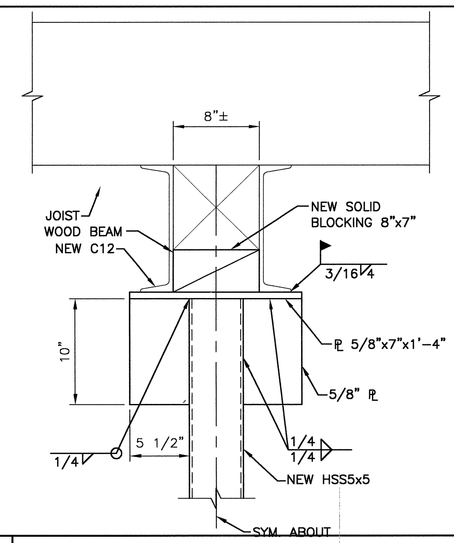

N13	SECTION
1 1/2"=1'-0"	

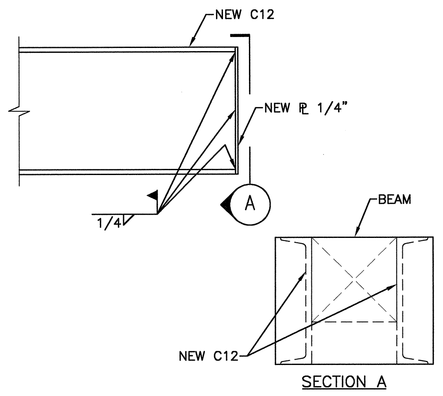

SECTION A

J1	SECTION
1 1/2"=1'-0"	

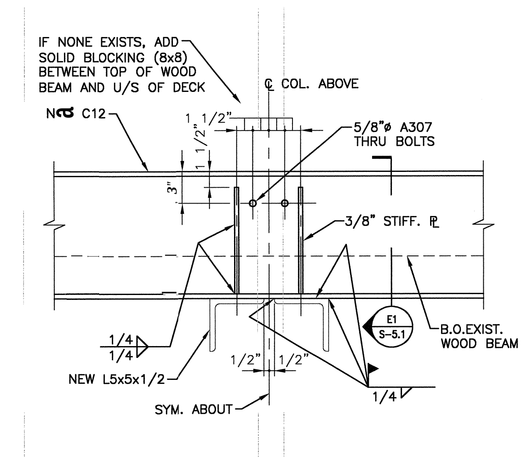

J5	SECTION
1 1/2"=1'-0"	

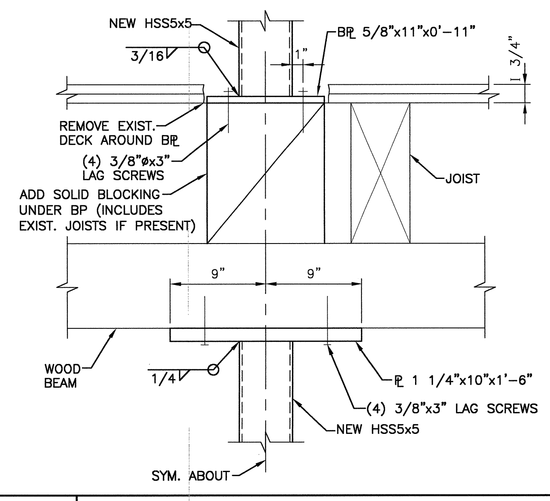

J9	SECTION
1 1/2"=1'-0"	

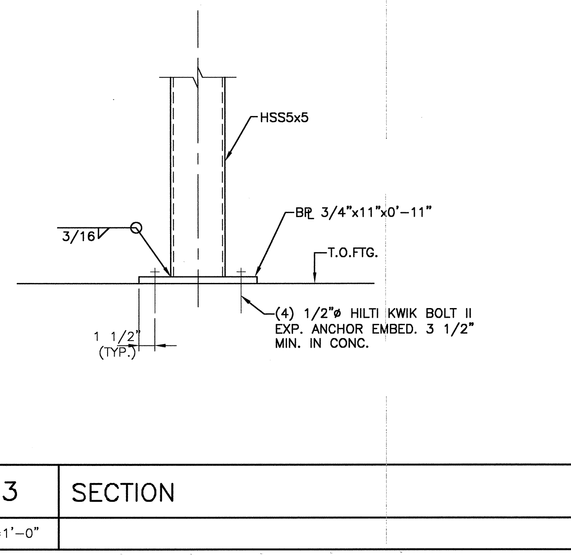

J13	SECTION
1 1/2"=1'-0"	

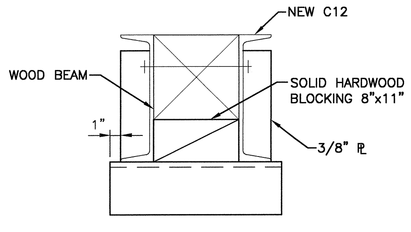

E1	SECTION
1 1/2"=1'-0"	

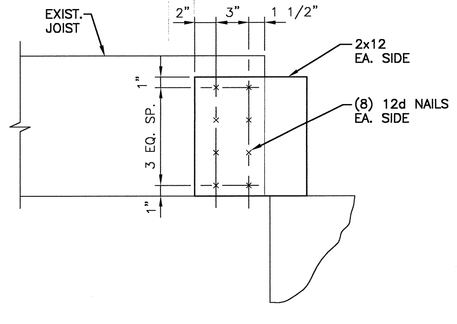

E5	SECTION
1 1/2"=1'-0"	

FOOTING TYPE	SIZE	COMMENT
F1	2'-0"x2'-0"x1'-0"	B.O.FTG. EL. = TOP OF EXIST. SLAB
F2	3'-0"x3'-0"x1'-0"	B.O.FTG. EL. = TOP OF EXIST. SLAB
F3	3'-0"x7'-0"x1'-0"	B.O.FTG. EL. = TOP OF EXIST. SLAB

E9	FOOTING SCHEDULE
NONE	RE: A1/S-1.1

E13	–
–	

A1	–
–	

05	–
–	

A9	–
–	

A13	.
.	

NOTES:

1. SEE SHEET S-1.1 FOR GENERAL NOTES

VOCON DESIGN INC.
2450 Prospect Avenue
Cleveland, Ohio 44115
216 623-6800 p.
216 623-0410 f.
vocon@vocon.com

K.W. Architects, Inc
2450 Prospect Ave. 1st flr. 216-623-6800
Cleveland, Ohio 44115 216-623-0410fax

SMRT
ARCHITECTURE ENGINEERING PLANNING
SMRT
144 Fore Street/P.O. Box 618
Portland, Maine 04104
tel. (207) 772-3846
fax. (207) 772-1070

I hereby certify that this plan, specification, or report was prepared by me or under my direct supervision and that I am a duly registered Architect under the laws of the State of which governors this project. WARNING: per LAW No person may alter these documents unless person is "or under the direct supervision of" the licensed architect.

Signature:

Registration No:

Date:

SEAL:

Type III Branch
Proposed New Construction
85 Commercial Street-Long Warf
Portland, ME

KeyBank
2025 Ontario St., 4th Floor, Cleveland, Ohio 44115

REVISIONS:

Drawn by: TCM
Checked by: JFN
Job Number: 03095-00

Dwg. Phase: Construction Documents

Sheet Title:
Framing Sections and Details

Sheet Number:
S-5.1

Original Date: 9-5-03