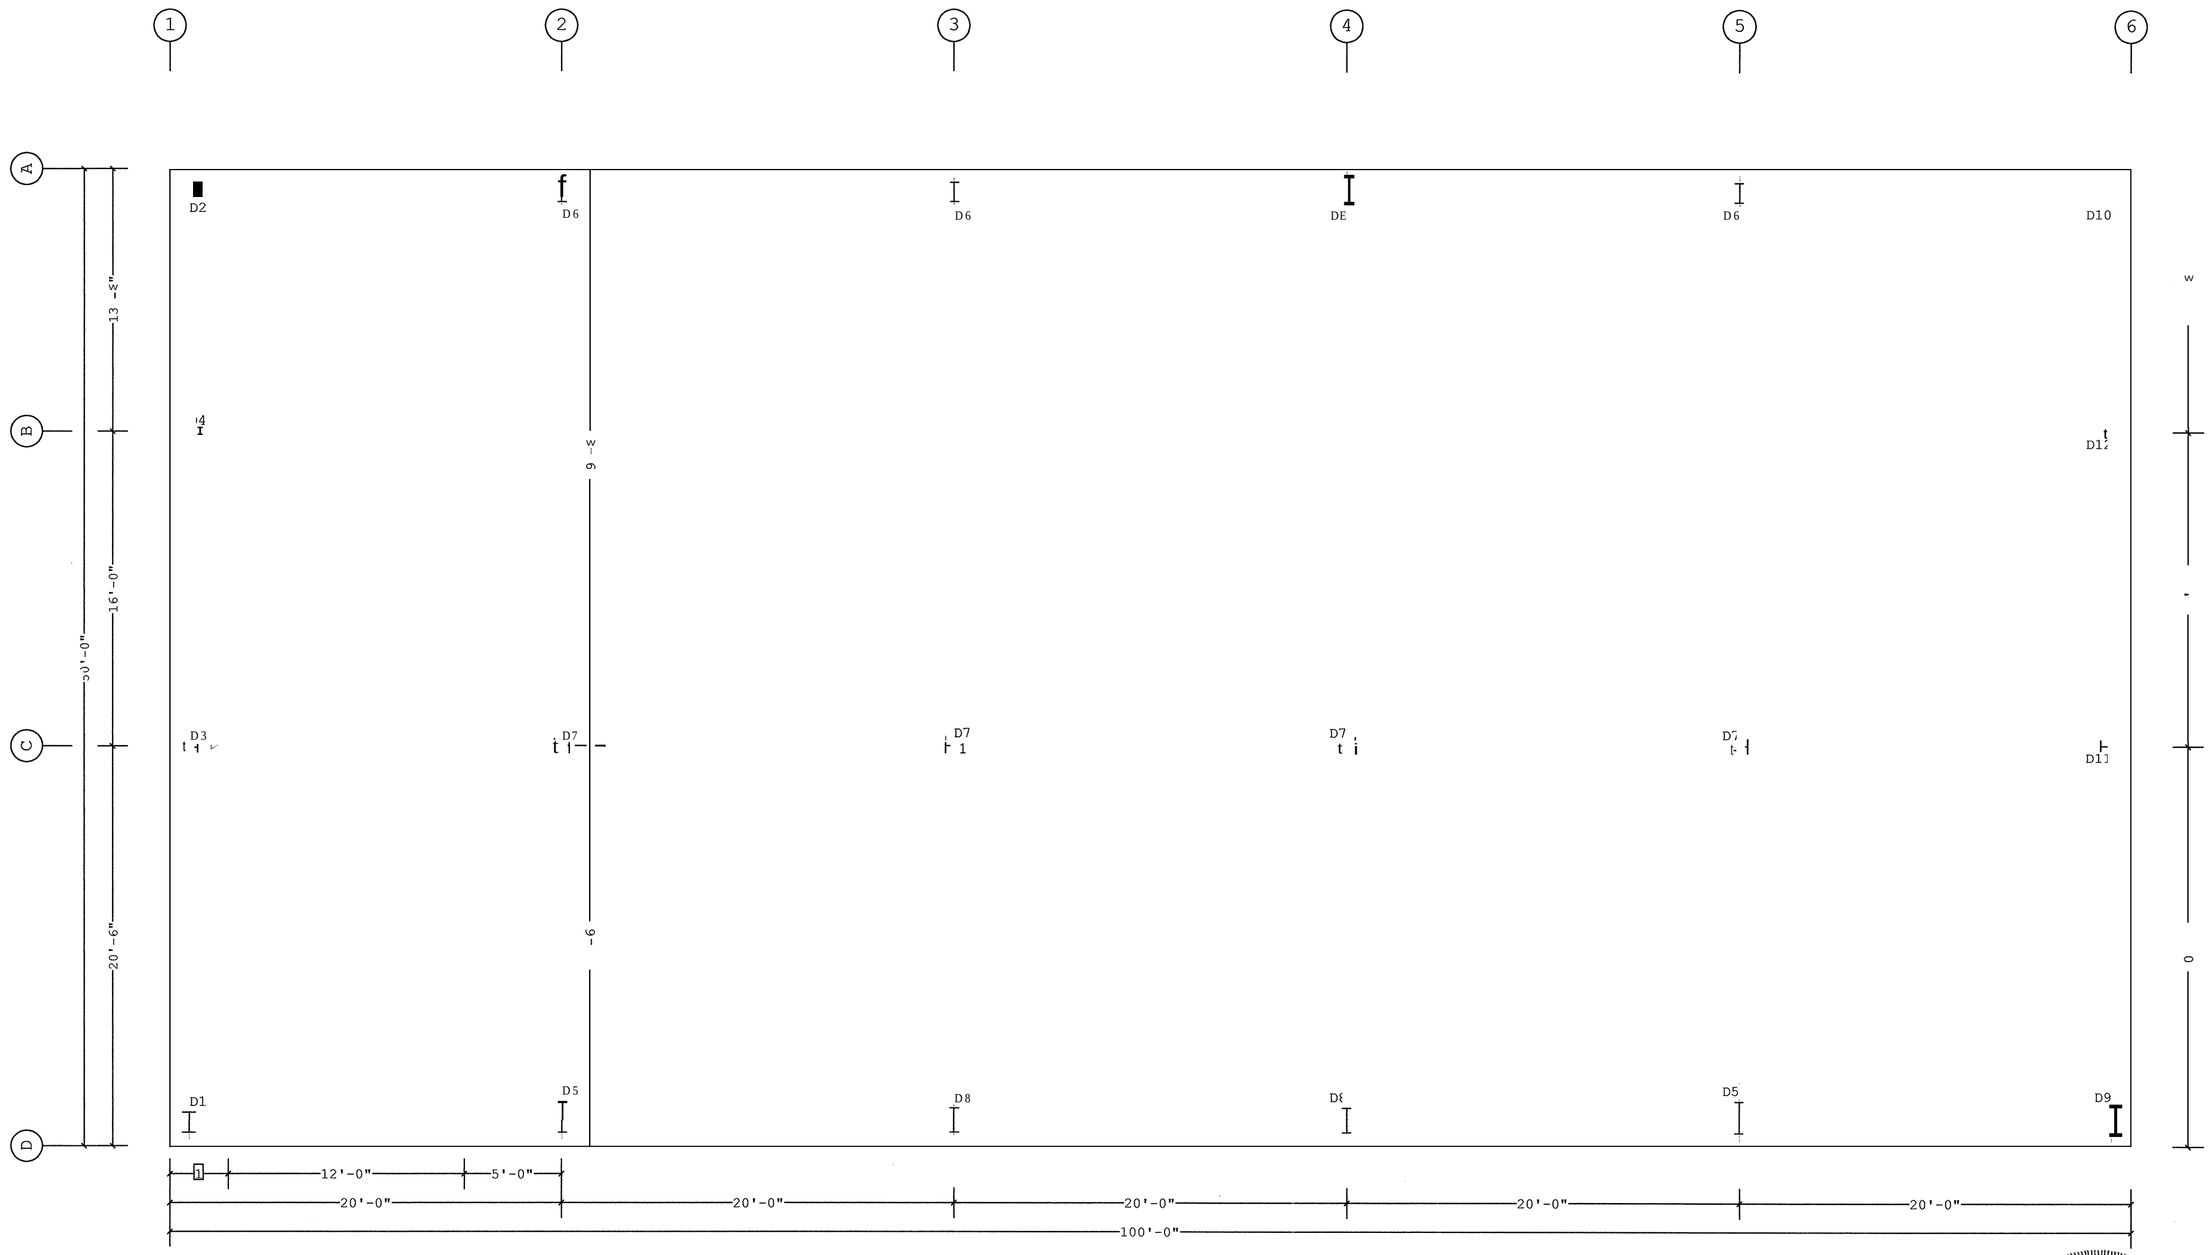

ANCHOR BOLT PLAN

THE BUILDING LINE (BL) TO BUILDING LINE DIMENSIONS ON THE ANCHOR BOLT PLAN ARE OUT TO OUT OF V-P BUILDINGS STEEL (GIRT) LINE. IF A NOTCH IN THE CONCRETE FOR A PANEL LEDGE OR A BRICK LEDGE IS REQUIRED, THIS MUST BE ADDED TO THE BUILDING LINE (BL) DIMENSIONS.

STATE OF MAINE
CHARLES W. WALKER
5989
REGISTERED PROFESSIONAL ENGINEER

1/9/02
DXC 12/28/01
12.28.01
01.09.02

1 3'-0"
Dimension Key

Finished Floor Elevation = 100'-0" (Unless Noted Otherwise)

1. CONCRETE, GROUT, ANCHOR BOLTS, AND ANY OTHER EMBEDDED ITEMS ARE TO BE FURNISHED BY OTHERS
2. ANCHOR BOLT DIAMETERS WERE DETERMINED BY ALLOWABLE SHEAR AND TENSION PER AISC SPECIFICATIONS (FY = 36 KSI). ANCHOR BOLT LENGTH, EFFECTS OF EMBEDDED ANCHOR BOLT EDGE DIMENSIONS AND METHOD OF TRANSFERRING FORCES FROM ANCHOR BOLTS TO FOOTINGS ARE TO BE DETERMINED BY OTHERS.
3. DESIGN LOADS AND REACTIONS ARE FURNISHED ON OTHER DOCUMENTS.
4. FOUNDATION MUST BE LEVEL, SQUARE AND SMOOTH. ANCHOR BOLTS MUST BE ACCURATELY PLACED AS SHOWN ON THIS DRAWING OR STEEL WILL NOT FIT.

THE VP ENGINEER'S SEAL APPLIES ONLY TO THE WORK PRODUCT OF VP AND DESIGN AND PERFORMANCE REQUIREMENTS SPECIFIED BY VP. THE VP ENGINEER'S SEAL DOES NOT APPLY TO THE PERFORMANCE OR DESIGN OF ANY OTHER PRODUCT OR COMPONENT FURNISHED BY VP EXCEPT TO ANY DESIGN OR PERFORMANCE REQUIREMENTS SPECIFIED BY VP.

Building Code: 96BOCA
Live Load: (Reducible) 20.00 psf
Coll. Load:Gravity 1.00, Uplift 0.00 psf
Wind Speed: 90.00 mph
Wind Exposure: B
Ground Snow: 70.00 psf
Snow Exposure Category: 3
Seismic Hazard / Use Group: Group 1
Building Use:Standard Occupancy Structures

THIS DRAWING, INCLUDING THE INFORMATION HEREON, REMAINS THE PROPERTY OF VP BUILDINGS.

IT IS PROVIDED SOLELY FOR ERECTING THE BUILDING DESCRIBED IN THE APPLICABLE PURCHASE ORDER AND SHALL NOT BE MODIFIED, REPRODUCED OR USED FOR ANY OTHER PURPOSE WITHOUT PRIOR WRITTEN APPROVAL OF VP BUILDINGS.

THE GENERAL CONTRACTOR AND/OR ERECTOR IS SOLELY RESPONSIBLE FOR ACCURATE, GOOD QUALITY WORKMANSHIP IN ERECTING THIS BUILDING IN CONFORMANCE WITH THIS DRAWING, DETAILS REFERENCED IN THIS DRAWING, ALL APPLICABLE VP ERECTION GUIDES, AND INDUSTRY STANDARDS PERTAINING TO PROPER ERECTION, INCLUDING THE CORRECT USE OF TEMPORARY BRACING.

VP Buildings, Inc.
3200 Players Club Circle Memphis TN 38125

REV	DATE	BY	DESCRIPTION

NTS

ANCHOR BOLT PLAN

BUILDER: PATCO Construction Inc
CUSTOMER: BIG MOOSE HARLEY-DAVIDSON
LOCATION: Portland, Maine
PROJECT: Big Moose Harley-Davidson
BUILDERS PO#: Big Moose Harley-vpc

VP BUILDINGS
VARCO-PRUDEN
VPC VERSION: 3.0

JOB #: WI0115377-01
DATE: 12/27/2001
DRAWN/CHECK: AMZ / RDK
PAGE: AB-1 of 2

12/27/2001 11:18:45
FILENAME: WI0115377-010E1.vpc