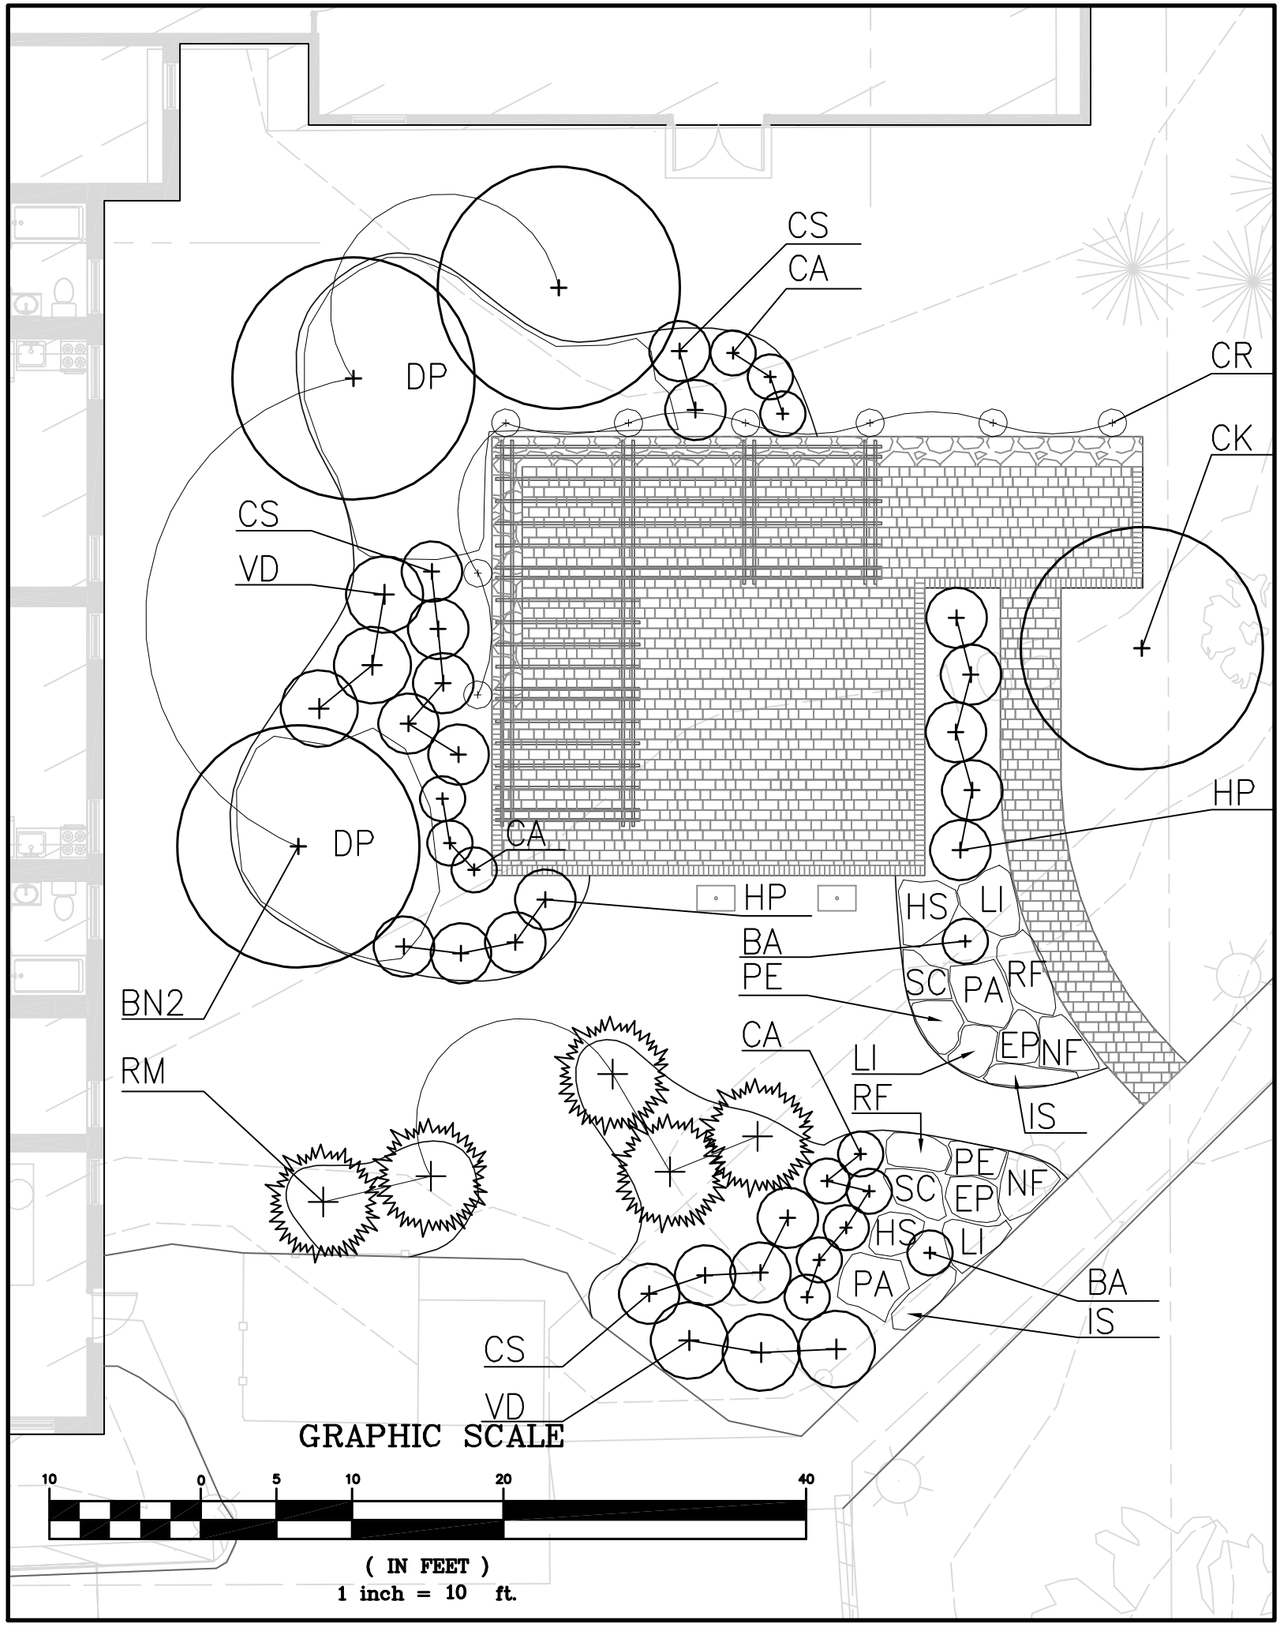

PLANT LIST

KEY	BOTANICAL NAME	COMMON NAME	PROP. SIZE	SPACING
	TREES			
CK	CORNUS KOUSA	KOUSA DOGWOOD	7–8' CLUMP	PER PLAN
BN2	BETULA NIGRA 'HERITAGE'	HERITAGE RIVER BIRCH	8–10' 4–STEM BB.	PER PLAN
	SHRUBS			
CA	CLETHRA ALNIFOLIA 'SIXTEEN CANDLES'	CLETHRA	#2 CONT.	36" O.C.
CS	CORNUS SERICEA 'BAILEYI'	RED TWIG DOGWOOD	18–24" HT.	36" O.C.
HP	HYDRANGIA PANICULATA 'LITTLE QUICKFIRE'	FLOWERING HYDRANGIA	#3 CONT.	48" O.C.
RM	RHODODENDRON MAXIMUM 'ROSEUM'	ROSEBAY RHODODENDRON	4–5' HT.	PER PLAN
VD	VIBURNUM DENTATUM	ARROWWOOD VIBURNUM	#5 CONT.	5' O.C.
	PERENNIALS			
BA	BAPTISIA AUSTRALIS	FALSE BLUE INDIGO	1 GAL. MIN.	18" O.C.
EP	ECHINACEA PURPUREA 'MAGNUS'	CONEFLOWER	1 GAL. MIN.	15" O.C.
HS	HEMEROCALLIS SPECIES(50% HAPPY RETURNS)	DAYLILY – MIX COLORS	1 GAL. MIN.	15" O.C.
IS	IRIS SIBIRICA	SIBERIAN IRIS	1 GAL. MIN.	18" O.C.
LI	LEUCANTHEMUM SUPERBUM 'BECKY'	SHASTA DAISY	1 GAL. MIN.	18" O.C.
PA	PEROVSKIA ATRIPLICFOLIA	RUSSIAN SAGE	1 GAL. MIN.	15" O.C.
NF	NEPETA FAASSENII 'WALKER'S LOW'	CATMINT	1 GAL. MIN.	18" O.C.
PE	PENNISETUM ALOPECUROIDES	FOUNTAIN GRASS	1 GAL. MIN.	18" O.C.
RF	RUDBECKIA FULGIDA 'GOLDSTURM'	BLACK–EYED SUSAN	1 GAL. MIN.	15" O.C.
SC	SALVIA CARADONNA	BLUE SAGE	1 GAL. MIN.	
	GROUNDCOVERS/VINES			
CR	CAMPSIS RADICANS	TRUMPET VINE	1 GAL. MIN.	PER PLAN
DP	DENNSTAEDTIA PUNCTILOBA	HAYSCENTED FERN	#1SQ	18" O.C.

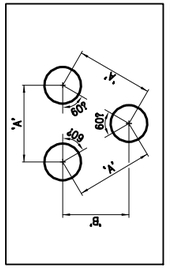

PLANT SPACING ('A')	ROW SPACING ('B')
6 IN. O.C.	5 IN. O.C.
8 IN. O.C.	7 IN. O.C.
10 IN. O.C.	8–1/2 IN. O.C.
12 IN. O.C.	10–1/2 IN. O.C.
15 IN. O.C.	13 IN. O.C.
18 IN. O.C.	16 IN. O.C.
24 IN. O.C.	21 IN. O.C.
30 IN. O.C.	26 IN. O.C.

PERENNIAL/GROUNDCOVER SPACING CHART
N.T.S.

CITY OF PORTLAND
APPROVED SITE PLAN
Subject to Conditions of Approval
and Standard Conditions
DATE of APPROVAL 10-27-16
PLANNER Barbara Barhydt
PROJECT NO. #2016-253

tjd&a
Terrence J. DeWan & Associates
Landscape Architects & Planners
121 West Main Street, Yarmouth, ME 04096
telephone: 207.846.0757 fax: 207.846.0675
web: tjda.net

Owner/Client:

WISHROCK GROUP
3 Canal Plaza - Suite 501
Portland, ME 04101

Drawn By: DT

Job No: Loring

Scale: AS NOTED

Date: 10.17.16

Status

Project

Loring House - Landscape Plan

Drawing Name

PLANTING PLAN

Sheet

L-2