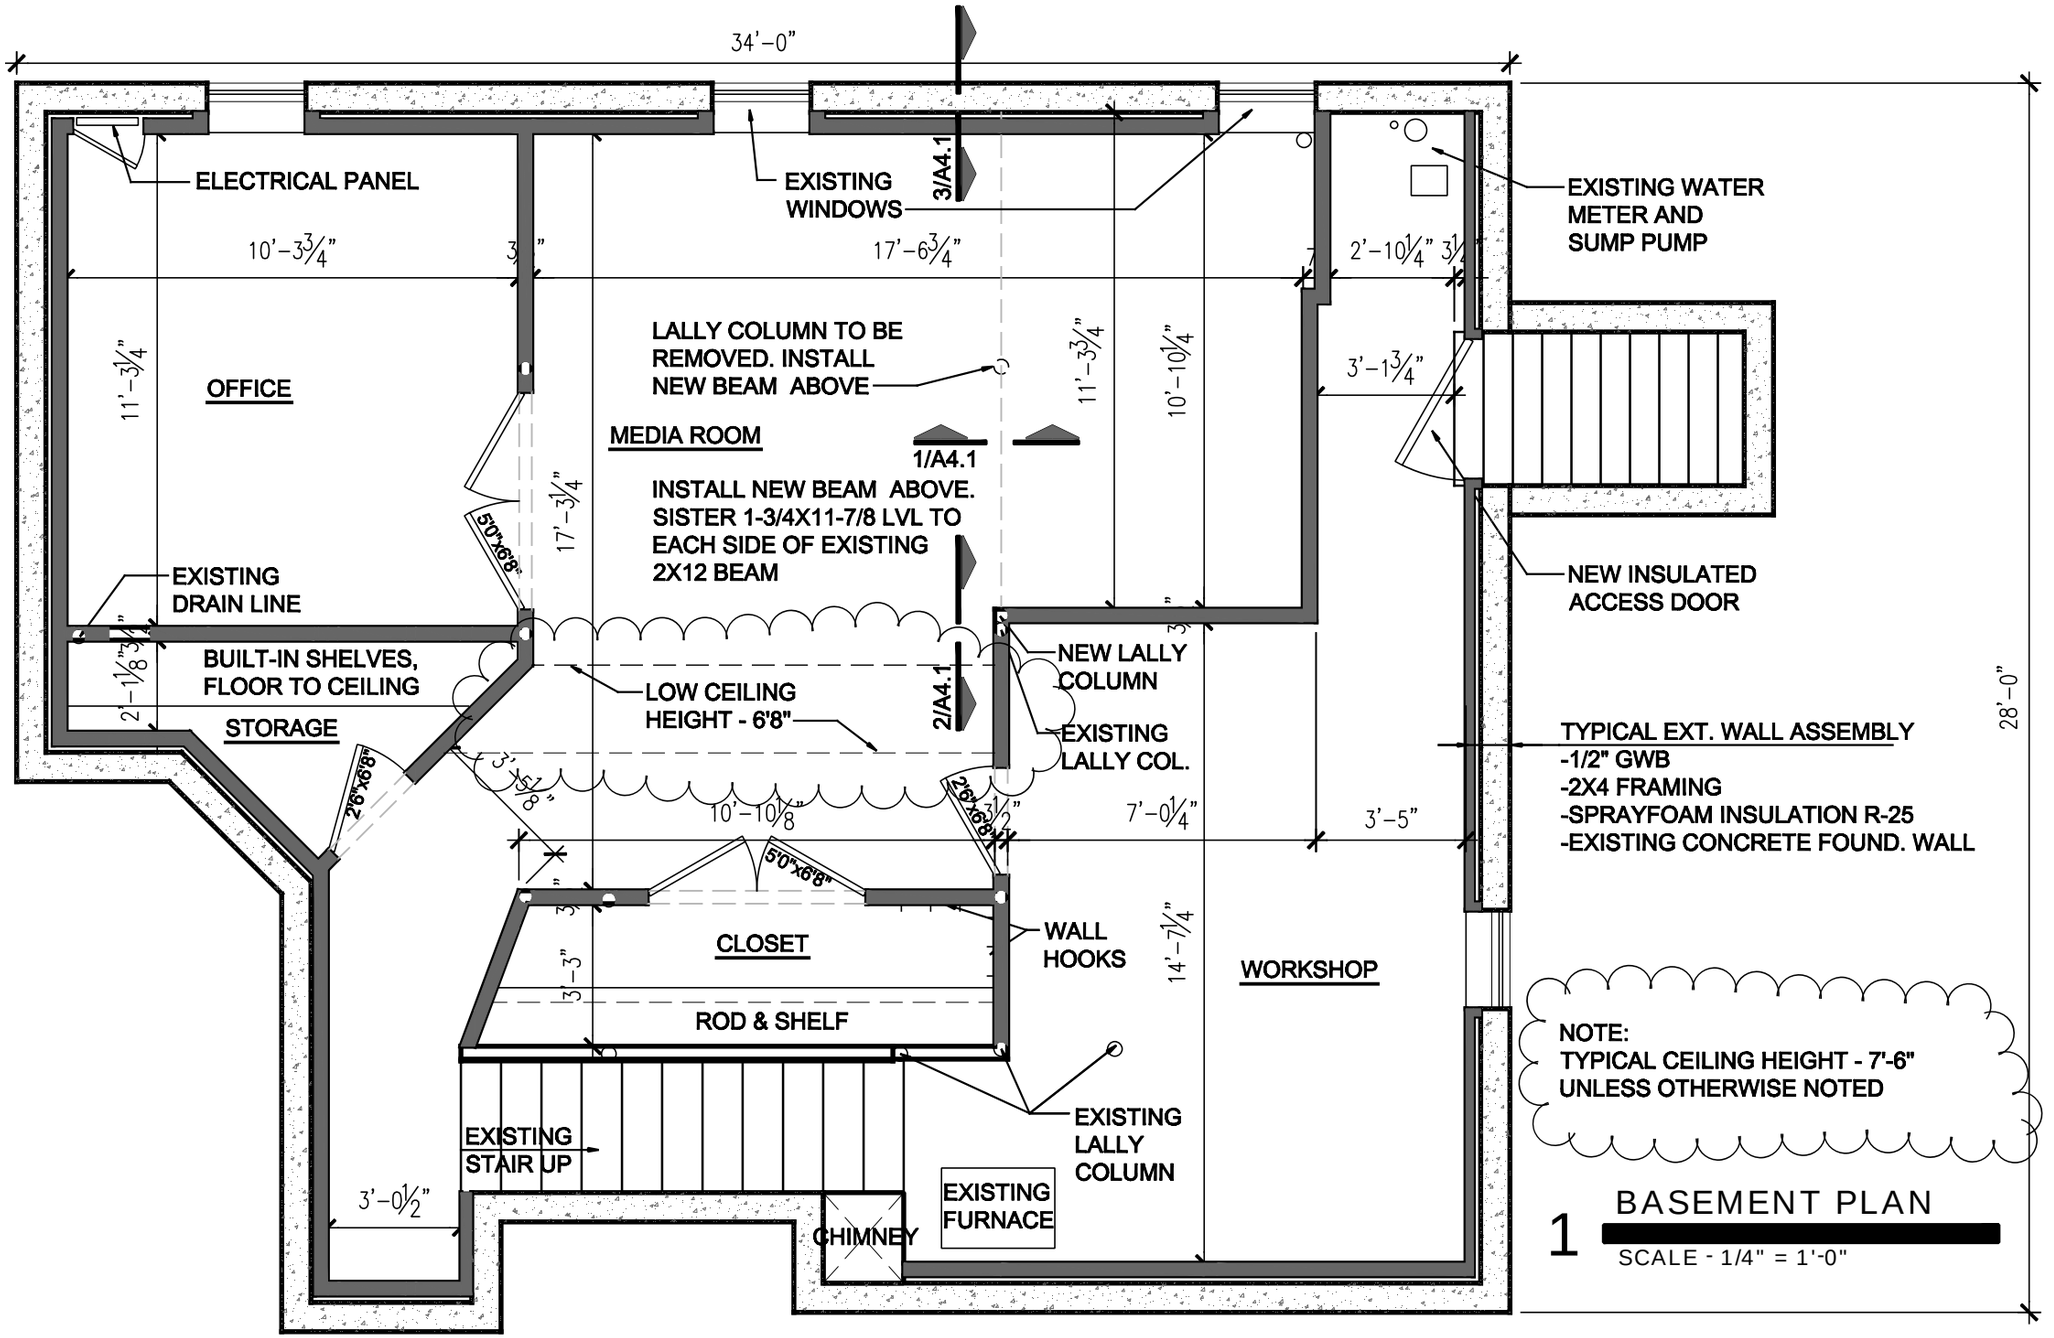

1 BASEMENT PLAN

SCALE - 1/4" = 1'-0"

WHITECAP DESIGN
10 CROSBY STREET
PORTLAND, ME 04103
- 207.233.2235 -
WHITECAPDESIGN.COM

NILES BASEMENT REMODEL

33 CELEBRATION COURT
PORTLAND, ME

PHASE	DATE
DESIGN	12.05.14
PERMIT	12.18.14
REVISION	01.15.15

SHEET:
A2.1