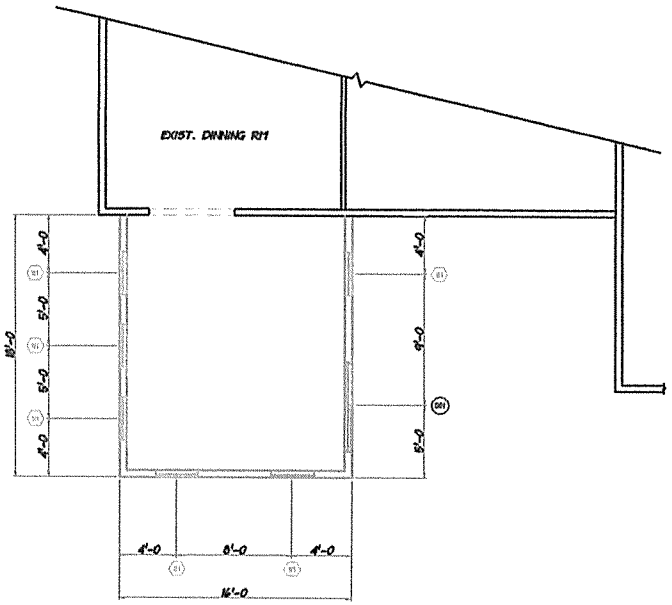

1/A2 FLOOR PLAN
SCALE: 1/4"=1'-0

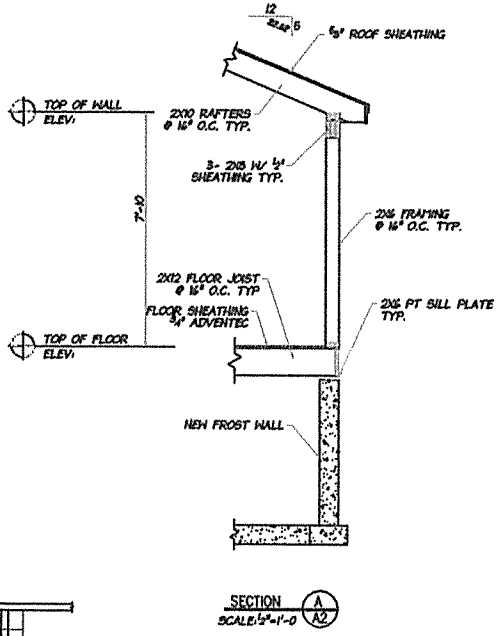

SECTION A/A2
SCALE: 1/2"=1'-0

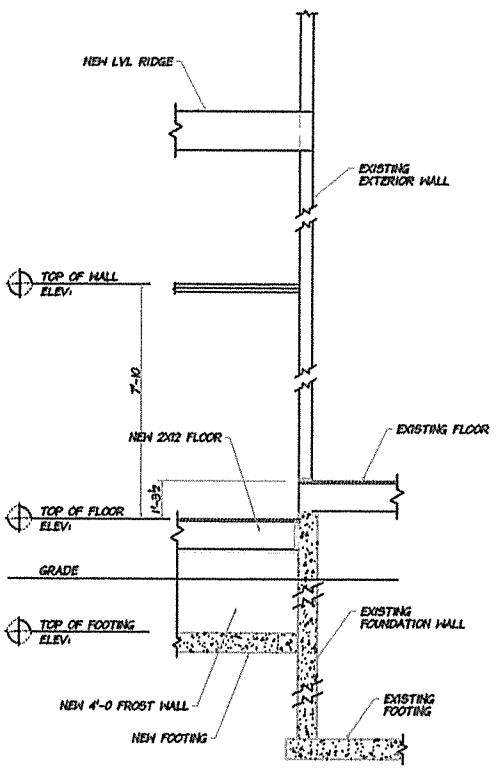

SECTION B/A2
SCALE: 1/2"=1'-0

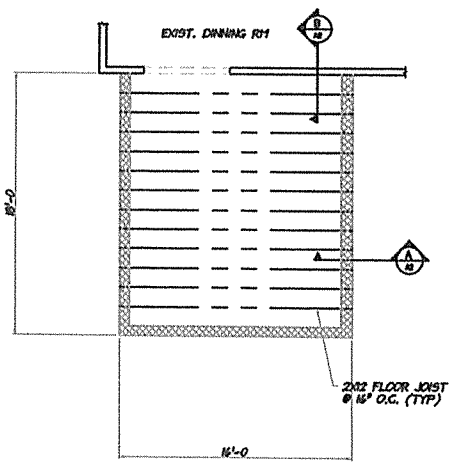

2/A2 FLOOR FRAMING PLAN
SCALE: 1/4"=1'-0

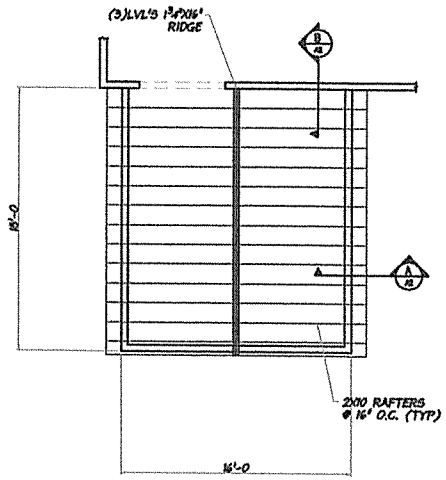

3/A2 ROOF FRAMING PLAN
SCALE: 1/4"=1'-0

WINDOW SCHEDULE :

MARKER	QUANTITY	DESCRIPTION	ROUGH OPENING WIDTH	ROUGH OPENING HEIGHT	MANUFACTURER
W1	6	VINYL DOUBLE HUNG / LON-E -3046	3'-2½	4'-9¼	ALLSIDE

DOOR SCHEDULE :

MARKER	QUANTITY	DESCRIPTION	ROUGH OPENING WIDTH	ROUGH OPENING HEIGHT	MANUFACTURER
001	1	FWG6068L	6'-0	6'-8	EXISTING DR

DTI

CONTRACTOR: DAVE JOHNSON BUILDING & REMODELING

DESIGN TECH. INC.
BUILDING & DESIGN
JIM BENTLEY
STRUCTURAL & ARCHITECTURAL DETAILER
31 SARATOGA LANE, WOODBURN OREGON
PH# (503)634-5310 FAX# (503)634-5310

PROJECT: SUNCOAST ADDITION
OUELLETTE RESIDENCE
2035 NW 12TH AVE
PORTLAND 97209

SCALE: 1/4"=1'-0 (U.O.N.)
CHECKED BY: JTB
DRAWN BY: JTB
DATE: 3/26/13
REVISIONS:

DESCRIPTION: FLOOR PLAN & DETAILS
ADDENDUM TO DWG. 1-3

1. DRAWINGS ARE FOR REPRESENTATION ONLY. CONTRACTOR TO VERIFY ALL DIMENSIONS AND CONDITIONS AFFECTED BY THE CHANGE & REVISION CONSTRUCTION PRIOR TO CONSTRUCTION.

A2