GENERAL NOTES:

1. SURVEY AND BASE PLANS ADOPTED FROM GORRILL PALMER'S DESIGNS DATED NOVEMBER 2010 AND LAST UPDATED ON 2/9/11. THE SURVEY WAS CONDUCTED BY LIVINGSTON–HUGHES ON 10/25/10. MODIFICATIONS MADE BASED ON CITY COMMENT AND REQUIREMENT FOR LEVEL I APPLICATIONS.
2. TOTAL WETLAND IMPACT TO BE LESS THAN 4300 SF; THEREFORE, NO ADDITIONAL PERMITTING IS REQUIRED.

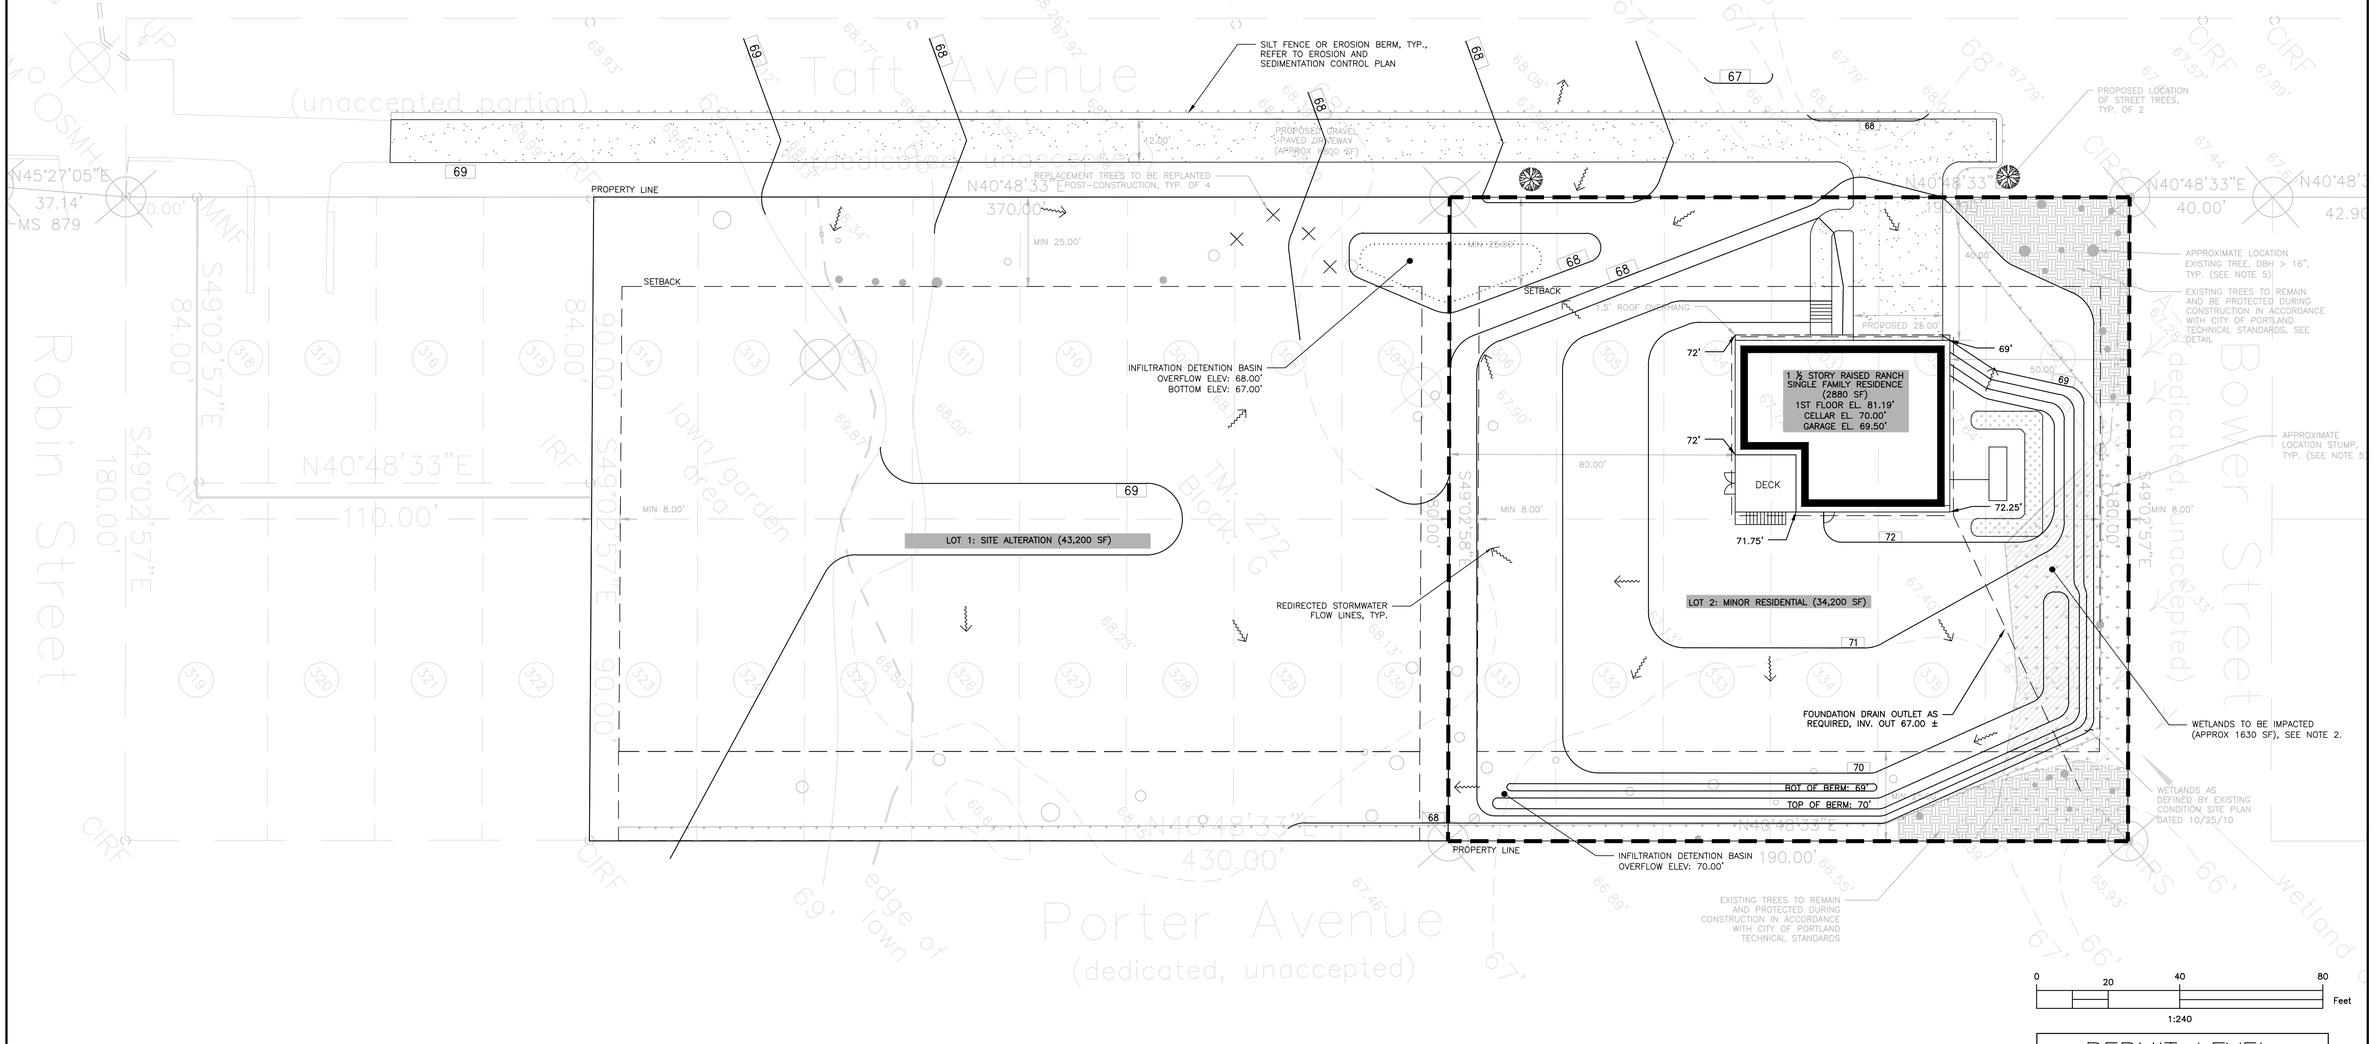

PERMIT LEVEL:
NOT ISSUED FOR CONSTRUCTION

ISSUED FOR	BY / DATE
PERMIT LEVEL	WHS 2/23/16

REVISION	REV. DATE

DRAWING NAME: GRADING, DRAINAGE, AND EROSION & SEDIMENTATION CONTROL PLAN

PROJECT NAME: TAFT AVENUE REDEVELOPMENT AND DRAKE GARDEN

CLIENT: FRANCIS DRAKE
160 PRESUMPSCOT STREET, PORTLAND, ME 04104

ACORN ENGINEERING, INC.

THIS PLAN SHALL NOT BE MODIFIED WITHOUT WRITTEN AUTHORIZATION FROM ACORN ENGINEERING, INC. ANY MODIFICATIONS MADE WITHOUT WRITTEN AUTHORIZATION SHALL BE AT THE USER'S SOLE RISK AND WITHOUT LIABILITY TO ACORN ENGINEERING, INC.

ACORN ENGINEERING, INC.
158 DANFORTH STREET, PORTLAND, MAINE 04103
(207) 775–2655

FILE:	1066_DRAKE
DATE:	12/16/15
JN:	1066
SCALE:	1"=10'
DESIGNED BY:	WHS
DRAWN BY:	OJD
CHECKED BY:	WHS

STATE OF MAINE WILLIAM H. SAVAGE No. 11418 LICENSED PROFESSIONAL ENGINEER 3-1-16

DRAWING NO.
C-20