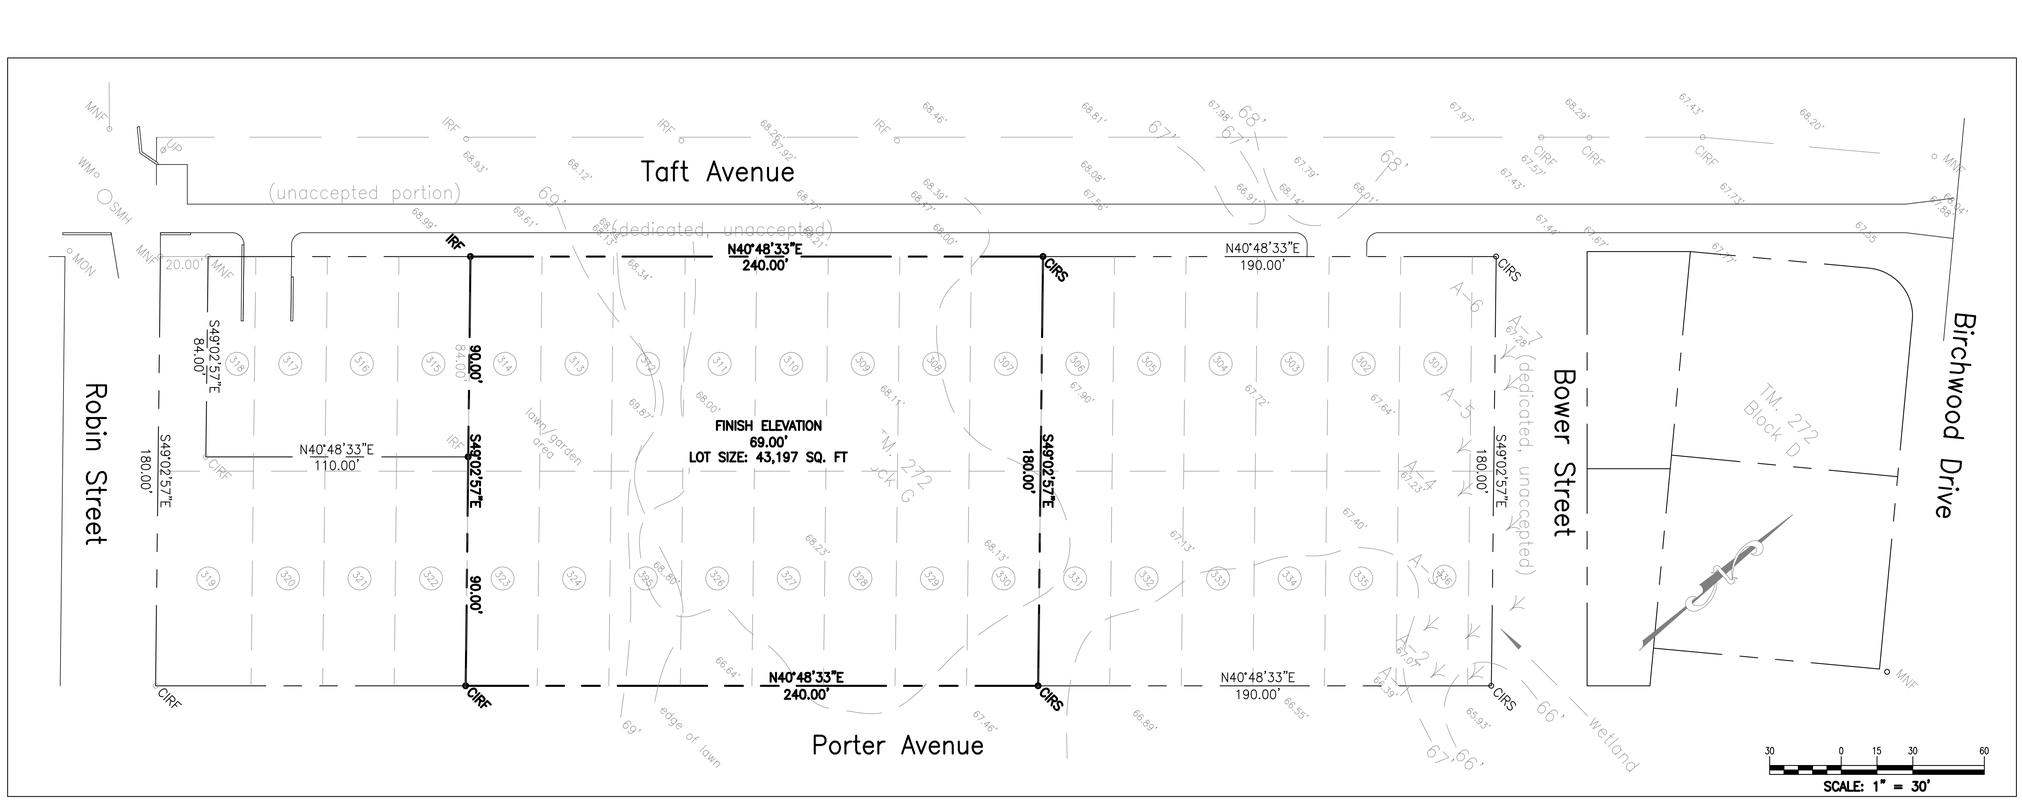

CONSULTANTS:

NOTES:

PROJECT ADDRESS:

DRAKE GARDEN
245 TAFT AVENUE
PORTLAND, MAINE

OWNER:

FP DRAKE
7 ROBIN STREET
PORTLAND, ME 04012

FINAL DRAFT CAD LLC
PO BOX [illegible] ANDERSON ST
PORTLAND ME [illegible]
[illegible] 8

REV.	DESCRIPTION	DATE
0	ORIGINAL DRAWING	05/12/2015

PROJECT NO:

CAD DWG FILE: DRAKE SITE PLAN.DWG

DRAWN BY: F. MERRIFIELD

CHK'D BY:

SCALE: 1" = 30'

COPYRIGHT: FINAL DRAFT CAD LLC © 2015

SHEET TITLE

DRAKE GARDEN
EXISTING CONDITION
SITE PLAN

C1

SHEET 1 OF 1