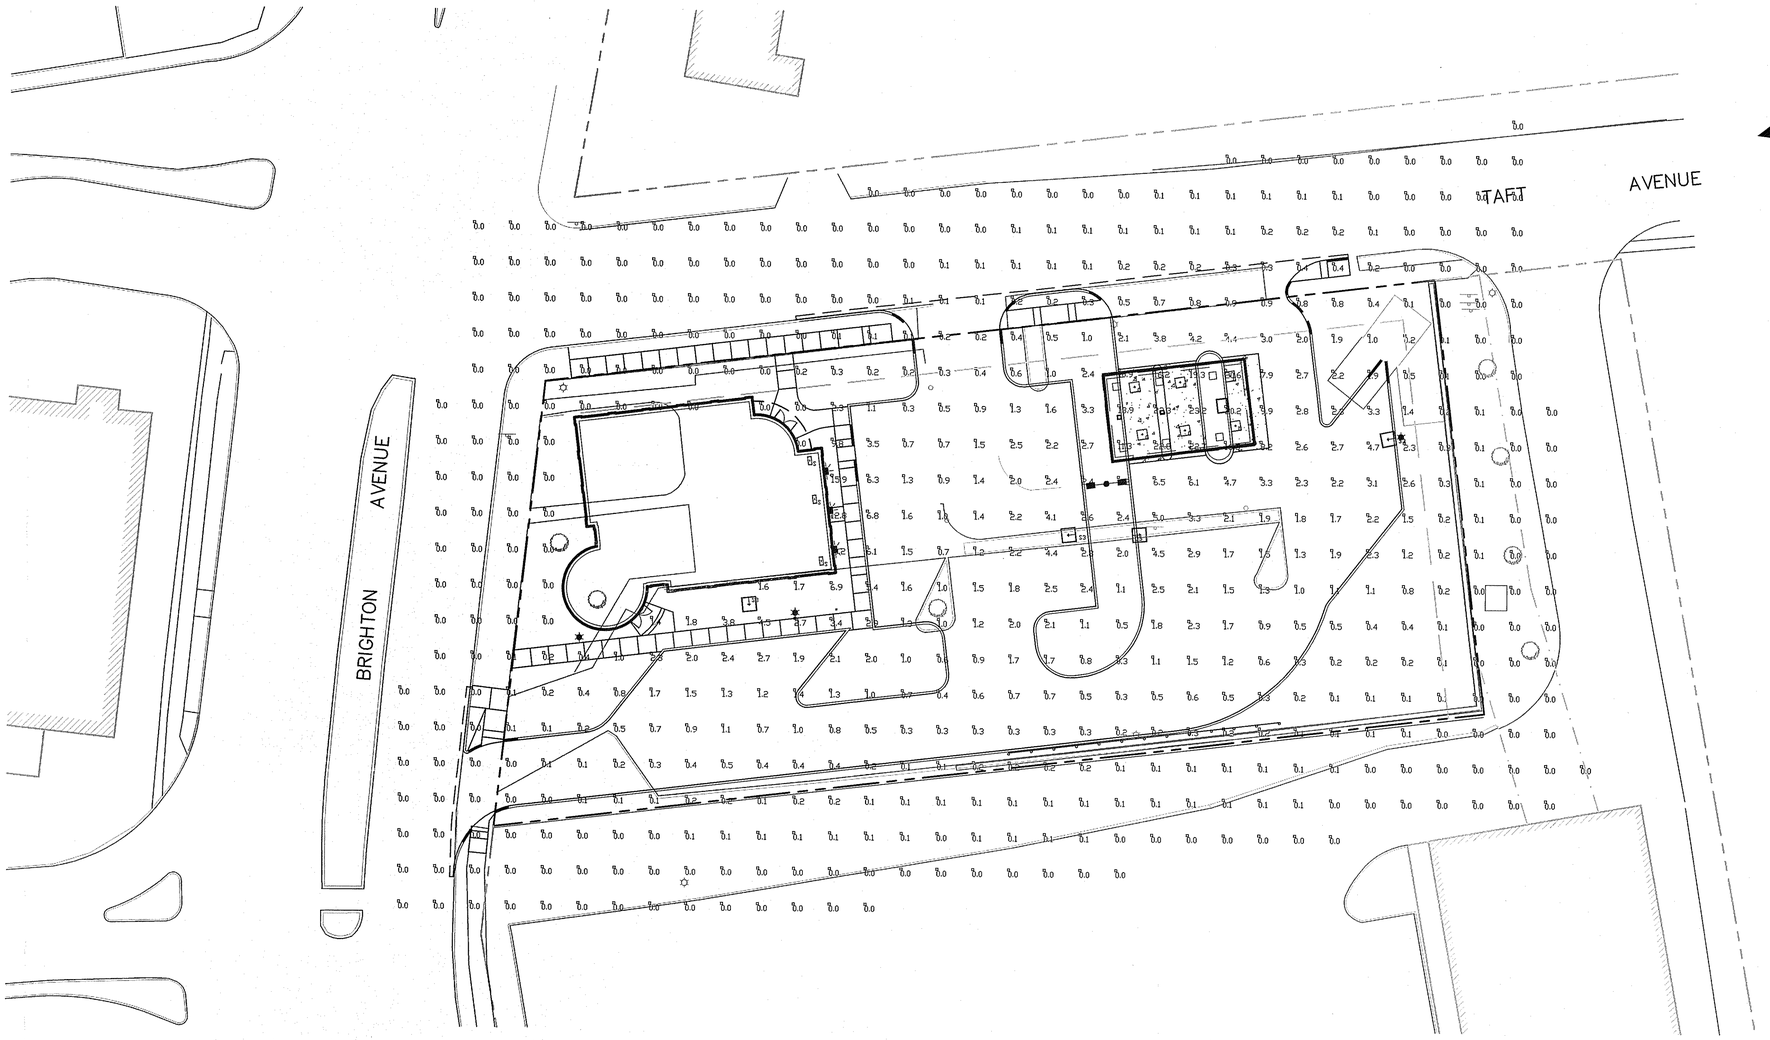

LUMINAIRE SCHEDULE						
SYMBOL	QTY	LABEL	ARRANGEMENT	LUMENS	LLF	DESCRIPTION
	3	S	SINGLE	11080	0.720	WSR 175M MD
	6	G	SINGLE	12800	0.720	KACM 175M DP
	4	S3	SINGLE	20800	0.720	SVL22-ASY-250MH-HS

NUMERIC SUMMARY							
LABEL	CALC TYPE	UNITS	AVG	MAX	MIN	AVG/MIN	MAX/MIN
LOT	ILLUMINANCE	FC	1.12	23.2	0.0	N.A.	N.A.

GRAPHIC SCALE

20 0 10 20 40 80

(IN FEET)
1 inch = 20 ft.

REV:	BY:	DATE:
C	JBL	02-15-07
B	JBSW	12-7-06
A	JBSW	11-03-06

REVISED BUILDING AND PARKING AREAS
REVISED PER CITY COMMENTS
ISSUED FOR CITY REVIEW
STATUS:

THIS PLAN SHALL NOT BE MODIFIED WITHOUT WRITTEN PERMISSION FROM SEBAGO TECHNICS, INC. ANY ALTERATIONS, AUTHORIZED OR OTHERWISE, SHALL BE AT THE USER'S SOLE RISK AND WITHOUT LIABILITY TO SEBAGO TECHNICS, INC.

Sebago Technics
Engineering Expertise You Can Build On
One Chabot Street
Westbrook, Maine 04092-1339
Tel (207) 856-0277

PROJECT NO.	FIELD BOOK	DESIGN	CHKD	DRAWN
05439	ELEC.	DAM	JBSW	MJC/BRB

LIGHTING PLAN
OF:
UNIVERSITY CREDIT UNION
1071 BRIGHTON AVENUE
PORTLAND, MAINE
FOR:
UNIVERSITY CREDIT UNION
RANGELEY ROAD, UNIVERSITY OF MAINE
ORONO, MAINE 04469-5779

DATE	SCALE
11-01-06	1"=20'

SHEET 6 OF 8

05439ll-2.dwg, TAB:Model