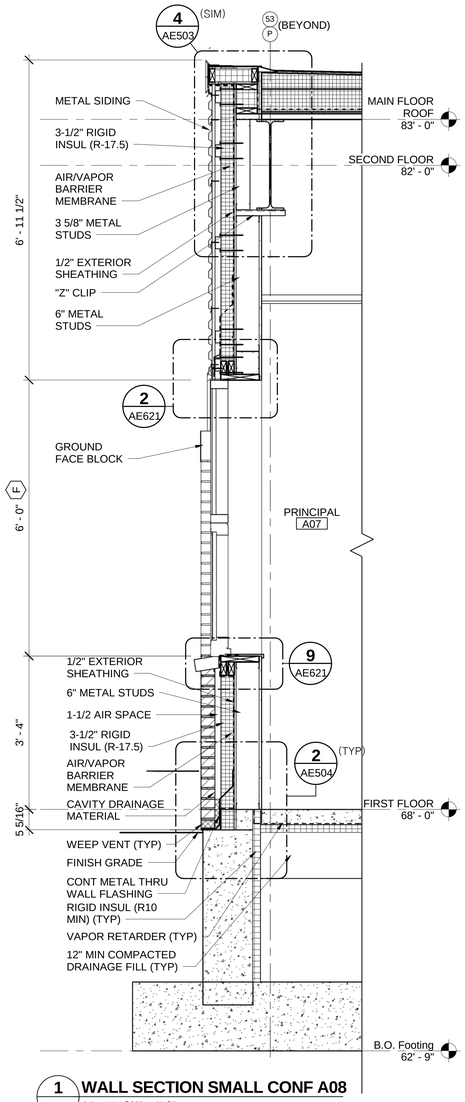

1 WALL SECTION SMALL CONF A08
AE001 AE311 SCALE: 3/4" = 1'-0"

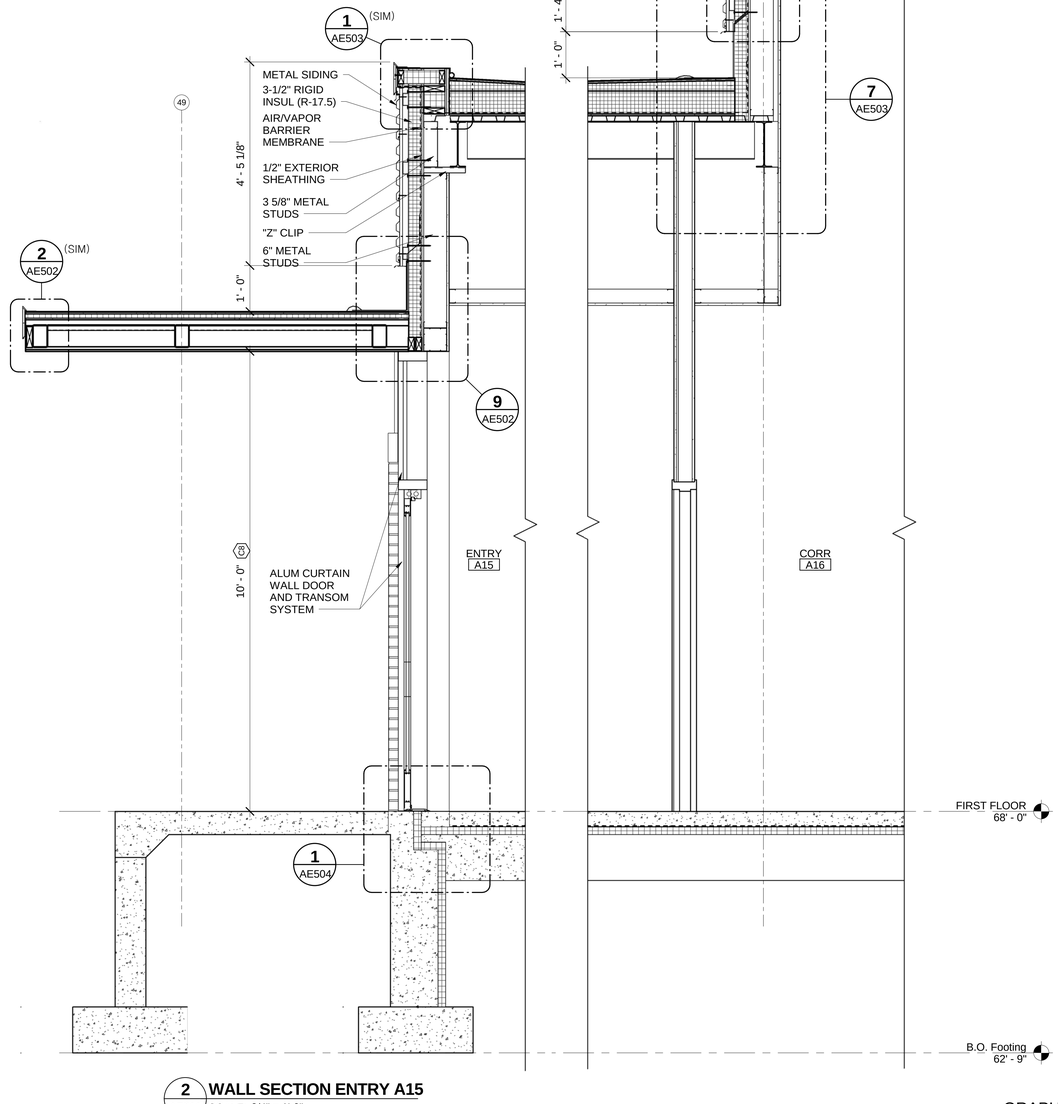

2 WALL SECTION ENTRY A15
AE001 AE311 SCALE: 3/4" = 1'-0"

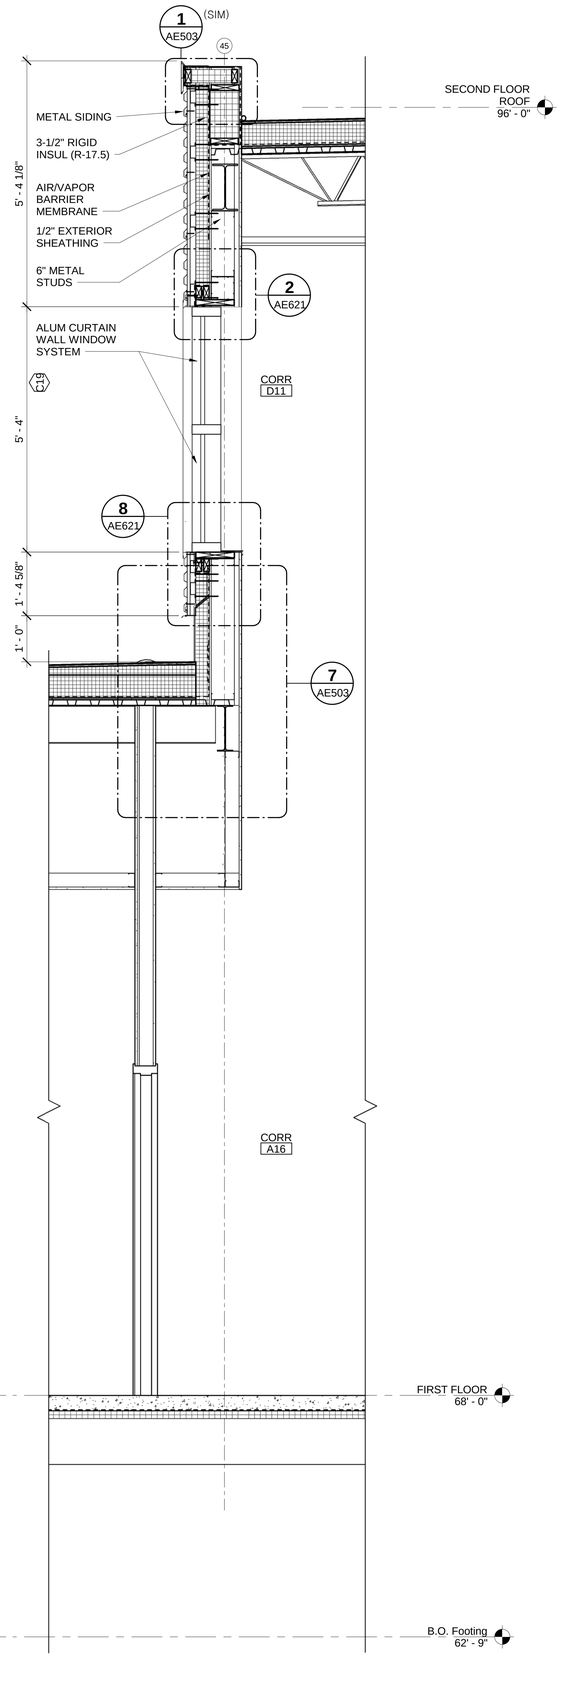

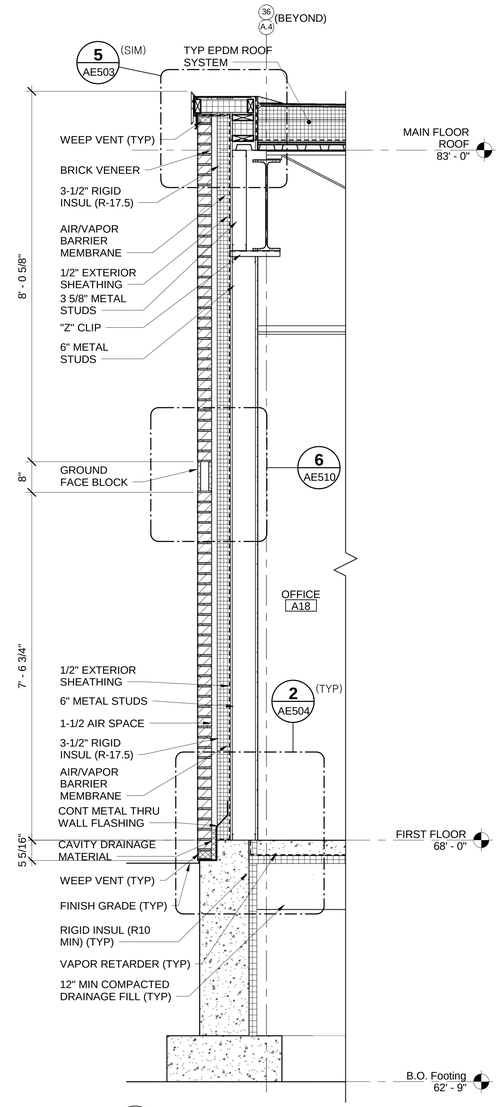

3 WALL SECTION OFFICE A18
AE001 AE311 SCALE: 3/4" = 1'-0"

GRAPHIC SCALE
3/4"=1'-0" 1' 6" 0 1' 2' 3'
CHECK GRAPHIC SCALE BEFORE USING

NO.	DATE	DESCRIPTION	BY
		REVISIONS	

DRAWN BY: CET
CHECK BY: TGB
NO.
DATE 03/17/17

LICENSED ARCHITECT ROBERT C. TILLOTSON NO. 2891 STATE OF MAINE

STATE OF MAINE
PUBLIC SCHOOL PROJECT
TITLE PORTLAND PUBLIC SCHOOLS
NEW FRED P. HALL ELEMENTARY SCHOOL
LOCATION 23 ORONO ROAD, PORTLAND, ME
TITLE THIS DWG WALL SECTIONS

OAK POINT ASSOCIATES
231 Main Street, Biddeford, Maine 04005 207.283.0193

DRAWING NO. AE311
SHEET NO. 142 OF 312

3/20/2017 2:37:10 PM
C:\Users\smatthew\Documents\21602.08_HALL SCHOOL_ARCHITECTURAL_V17_smatthew.rvt