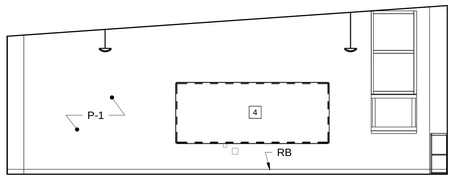

1 ELL D01 - NORTH ELEV
AE104 AE745 SCALE: 1/4" = 1'-0"

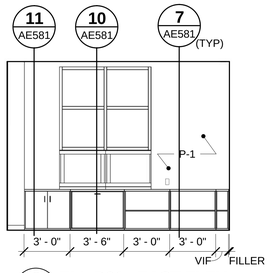

2 ELL D01 - EAST ELEV
AE104 AE745 SCALE: 1/4" = 1'-0"

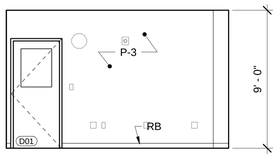

3 ELL D01 - WEST ELEV
AE104 AE745 SCALE: 1/4" = 1'-0"

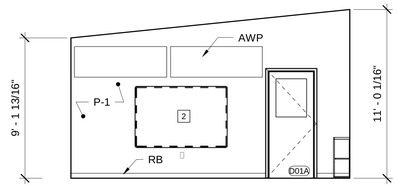

4 SPEECH D03 - NORTH ELEV
AE104 AE745 SCALE: 1/4" = 1'-0"

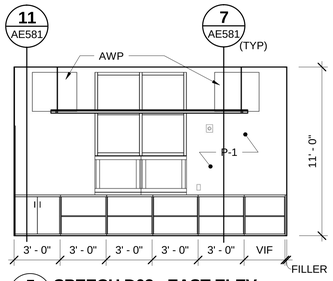

5 SPEECH D03 - EAST ELEV
AE104 AE745 SCALE: 1/4" = 1'-0"

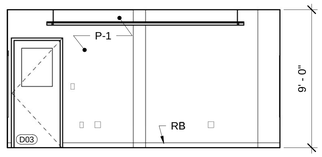

6 SPEECH D03 - WEST ELEV
AE104 AE745 SCALE: 1/4" = 1'-0"

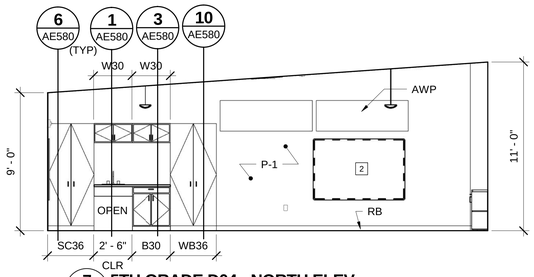

7 5TH GRADE D04 - NORTH ELEV
AE104 AE745 SCALE: 1/4" = 1'-0"

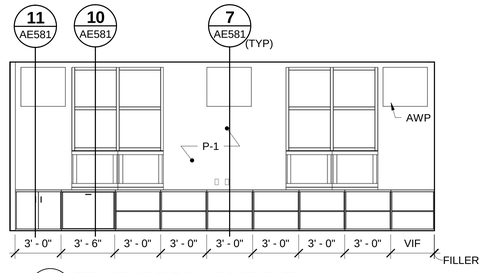

8 5TH GRADE D04 - EAST ELEV
AE104 AE745 SCALE: 1/4" = 1'-0"

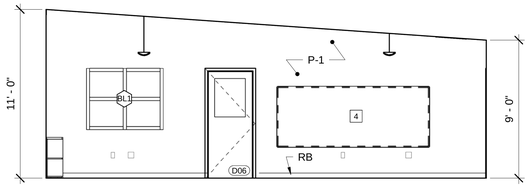

9 5TH GRADE D04 - SOUTH ELEV
AE104 AE745 SCALE: 1/4" = 1'-0"

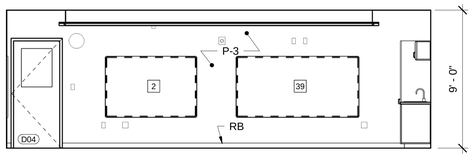

10 5TH GRADE D04 - WEST ELEV
AE104 AE745 SCALE: 1/4" = 1'-0"

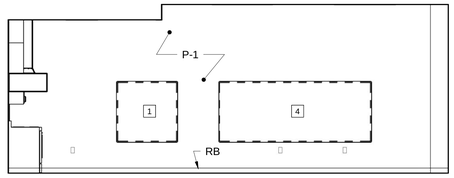

11 STAFF D08 - NORTH ELEV
AE104 AE745 SCALE: 1/4" = 1'-0"

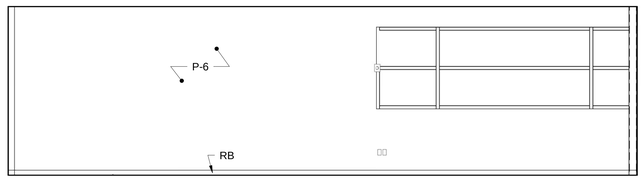

12 STAFF D08 - EAST ELEV
AE104 AE745 SCALE: 1/4" = 1'-0"

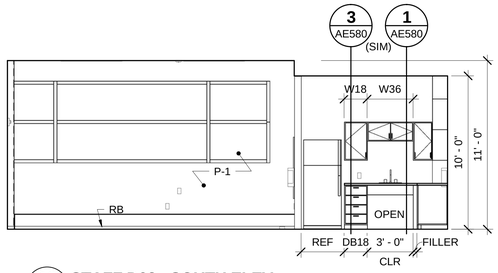

13 STAFF D08 - SOUTH ELEV
AE104 AE745 SCALE: 1/4" = 1'-0"

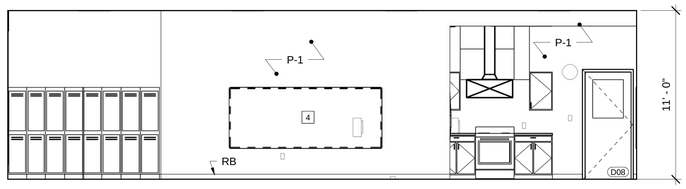

14 STAFF D08 - WEST ELEV 1
AE104 AE745 SCALE: 1/4" = 1'-0"

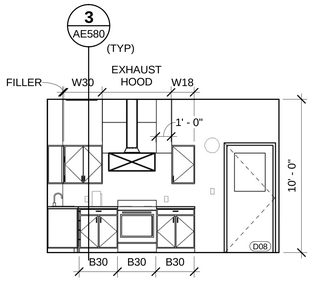

15 STAFF ROOM D08 - WEST ELEV 2
AE104 AE745 SCALE: 1/4" = 1'-0"

GENERAL NOTES:

1. SEE SHEET AE004 FOR KEYNOTES.

GRAPHIC SCALE

1/4"=1'-0" 4' 2' 0 4' 8'

CHECK GRAPHIC SCALE BEFORE USING

NO.	DATE	DESCRIPTION	BY
		REVISIONS	

LICENSED ARCHITECT ROBERT C. TILCHSON No. 2891 STATE OF MAINE

DRAWN BY: JGB
CHECK BY: TGB
NO.
DATE 03/17/17

STATE OF MAINE
PUBLIC SCHOOL PROJECT

TITLE PORTLAND PUBLIC SCHOOLS
NEW FRED P. HALL ELEMENTARY SCHOOL

LOCATION 23 ORONO ROAD, PORTLAND, ME

TITLE THIS DWG.
INTERIOR ELEVATIONS

OAK POINT ASSOCIATES
ARCHITECTS PLANNERS INTERIOR DESIGNERS
231 Main Street, Biddeford, Maine 04005 207.283.0193

DRAWING NO. AE745

SHEET NO. 205 OF 312

3/20/2017 2:34:12 PM
C:\Users\skirchgessner\Documents\21602.08_HALL SCHOOL_ARCHITECTURAL_V17_skirchgessner.rvt