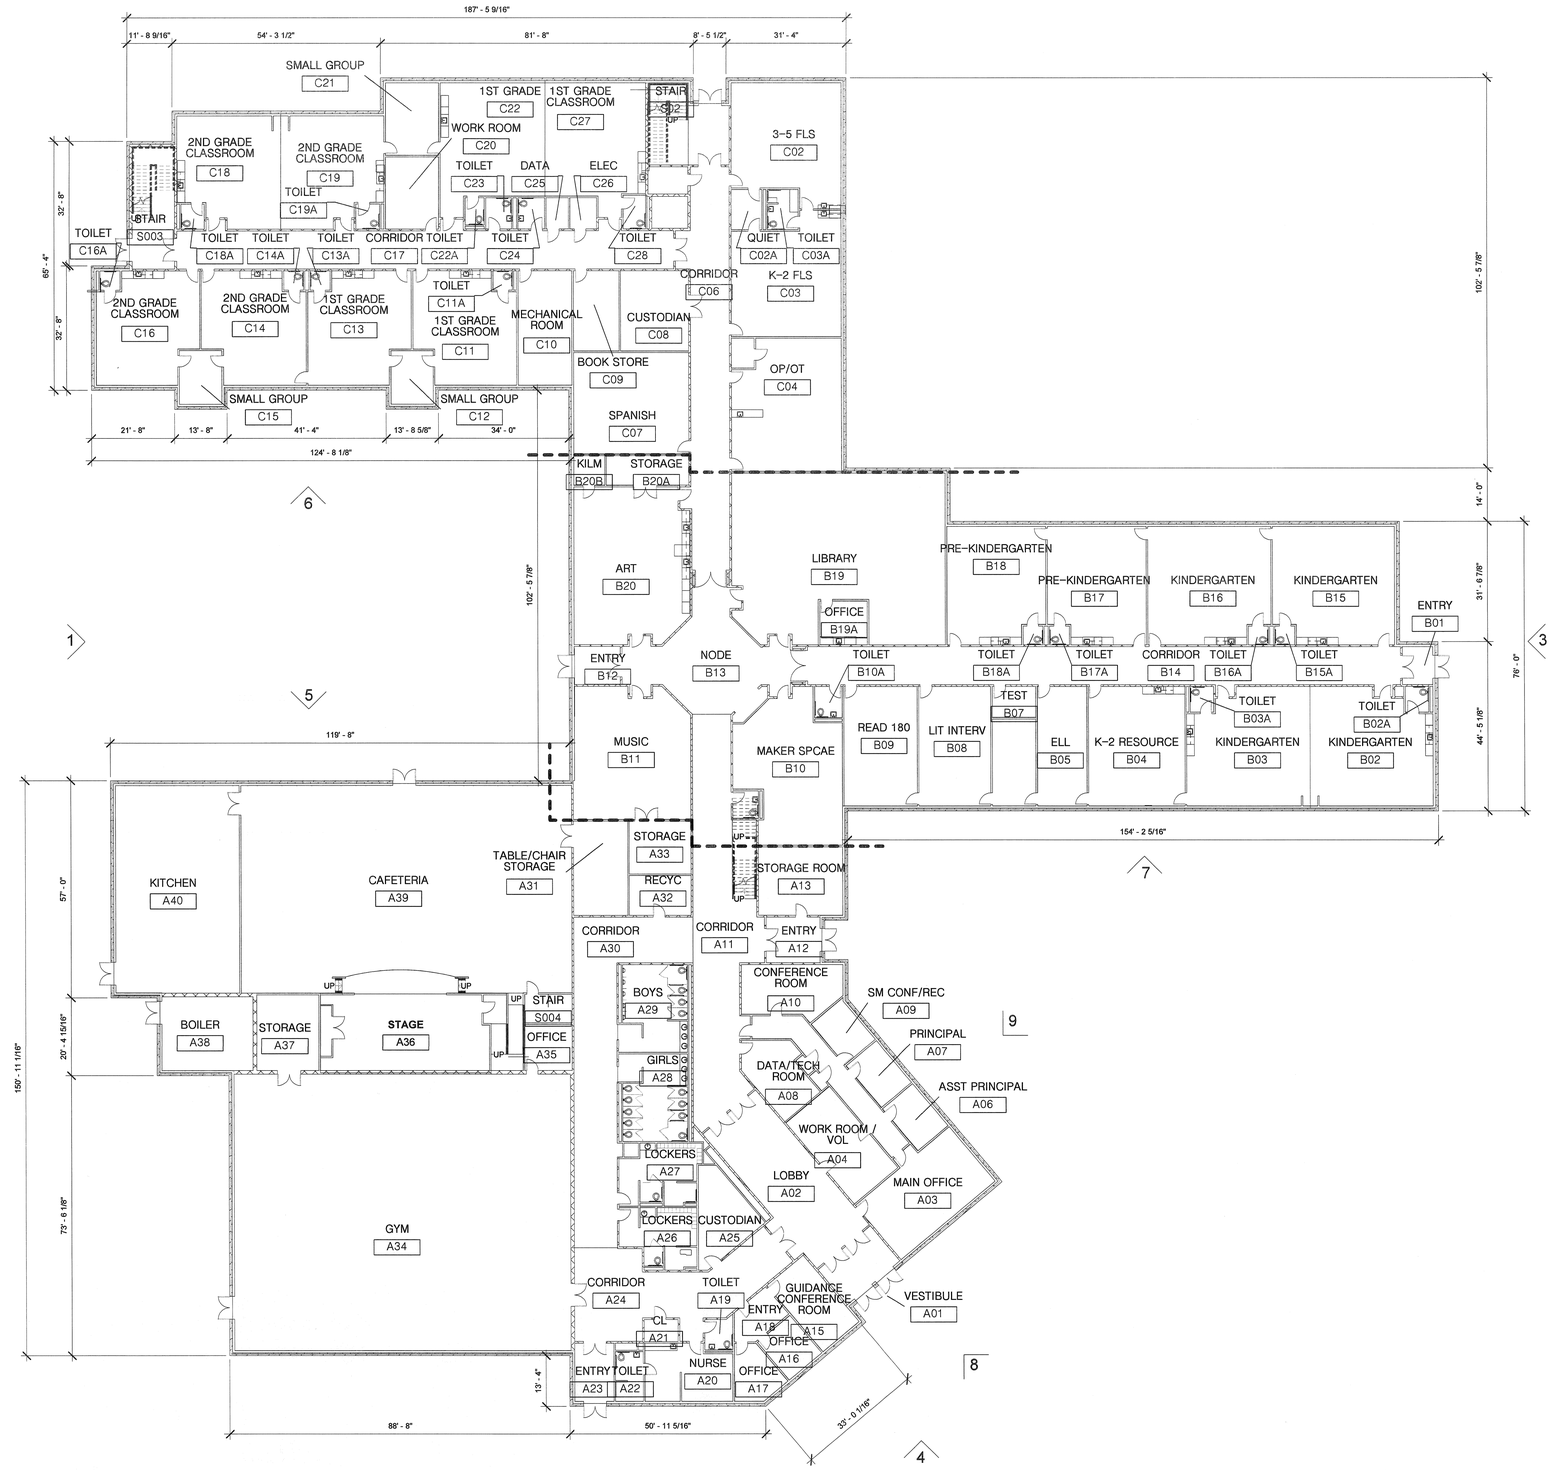

1 FIRST FLOOR REFERENCE PLAN PERMITTING
AE201 AE101 SCALE: 1/16" = 1'-0"

GRAPHIC SCALE
16' 8' 0 16' 32'
1/16"=1'-0"
CHECK GRAPHIC SCALE BEFORE USING

FOR PERMITTING PURPOSES ONLY, NOT FOR CONSTRUCTION

STATE OF MAINE
PUBLIC SCHOOL PROJECT

TITLE: PORTLAND PUBLIC SCHOOLS
NEW FRED P. HALL ELEMENTARY SCHOOL
LOCATION: 23 ORONO ROAD, PORTLAND, ME
(CHART 275 BLOCK CO48, LOT 001)

TITLE THIS DWG.
FIRST FLOOR PLAN

NO.	DATE	DESCRIPTION	BY
		REVISIONS	

DRAWN BY: DEM
CHECK BY: TGB
DATE 08/29/16

OAK POINT ASSOCIATES
231 Main Street, Biddeford, Maine 04005 207.283.0193

DRAWING NO. AE101
SHEET NO. 13 OF 15