Windows: 3 windows at 32" x 34" (A+B+C)
1 at (D) 32 1/2" x 15"

Scale - 1MM = 2'

Down<u>stairs Basement</u>
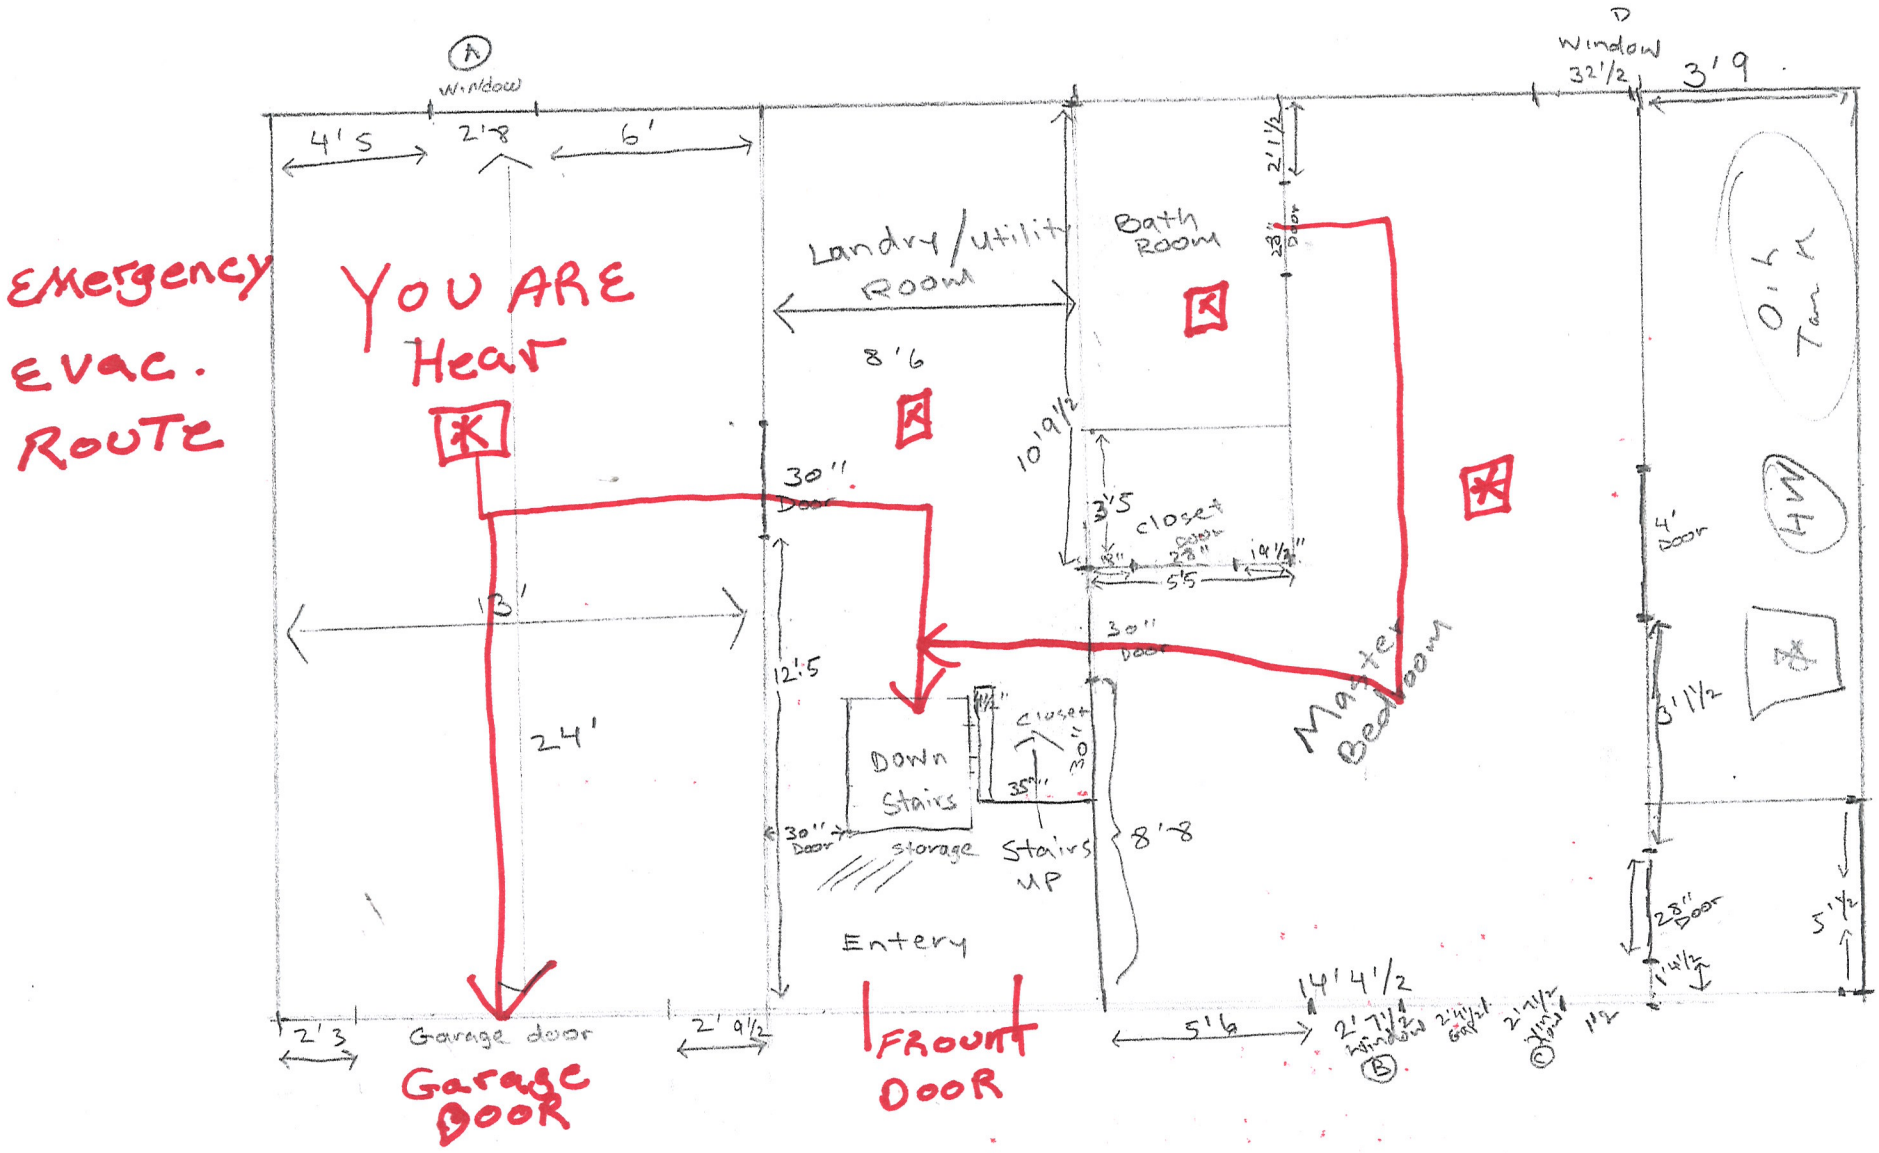
Safety plan / floor plans