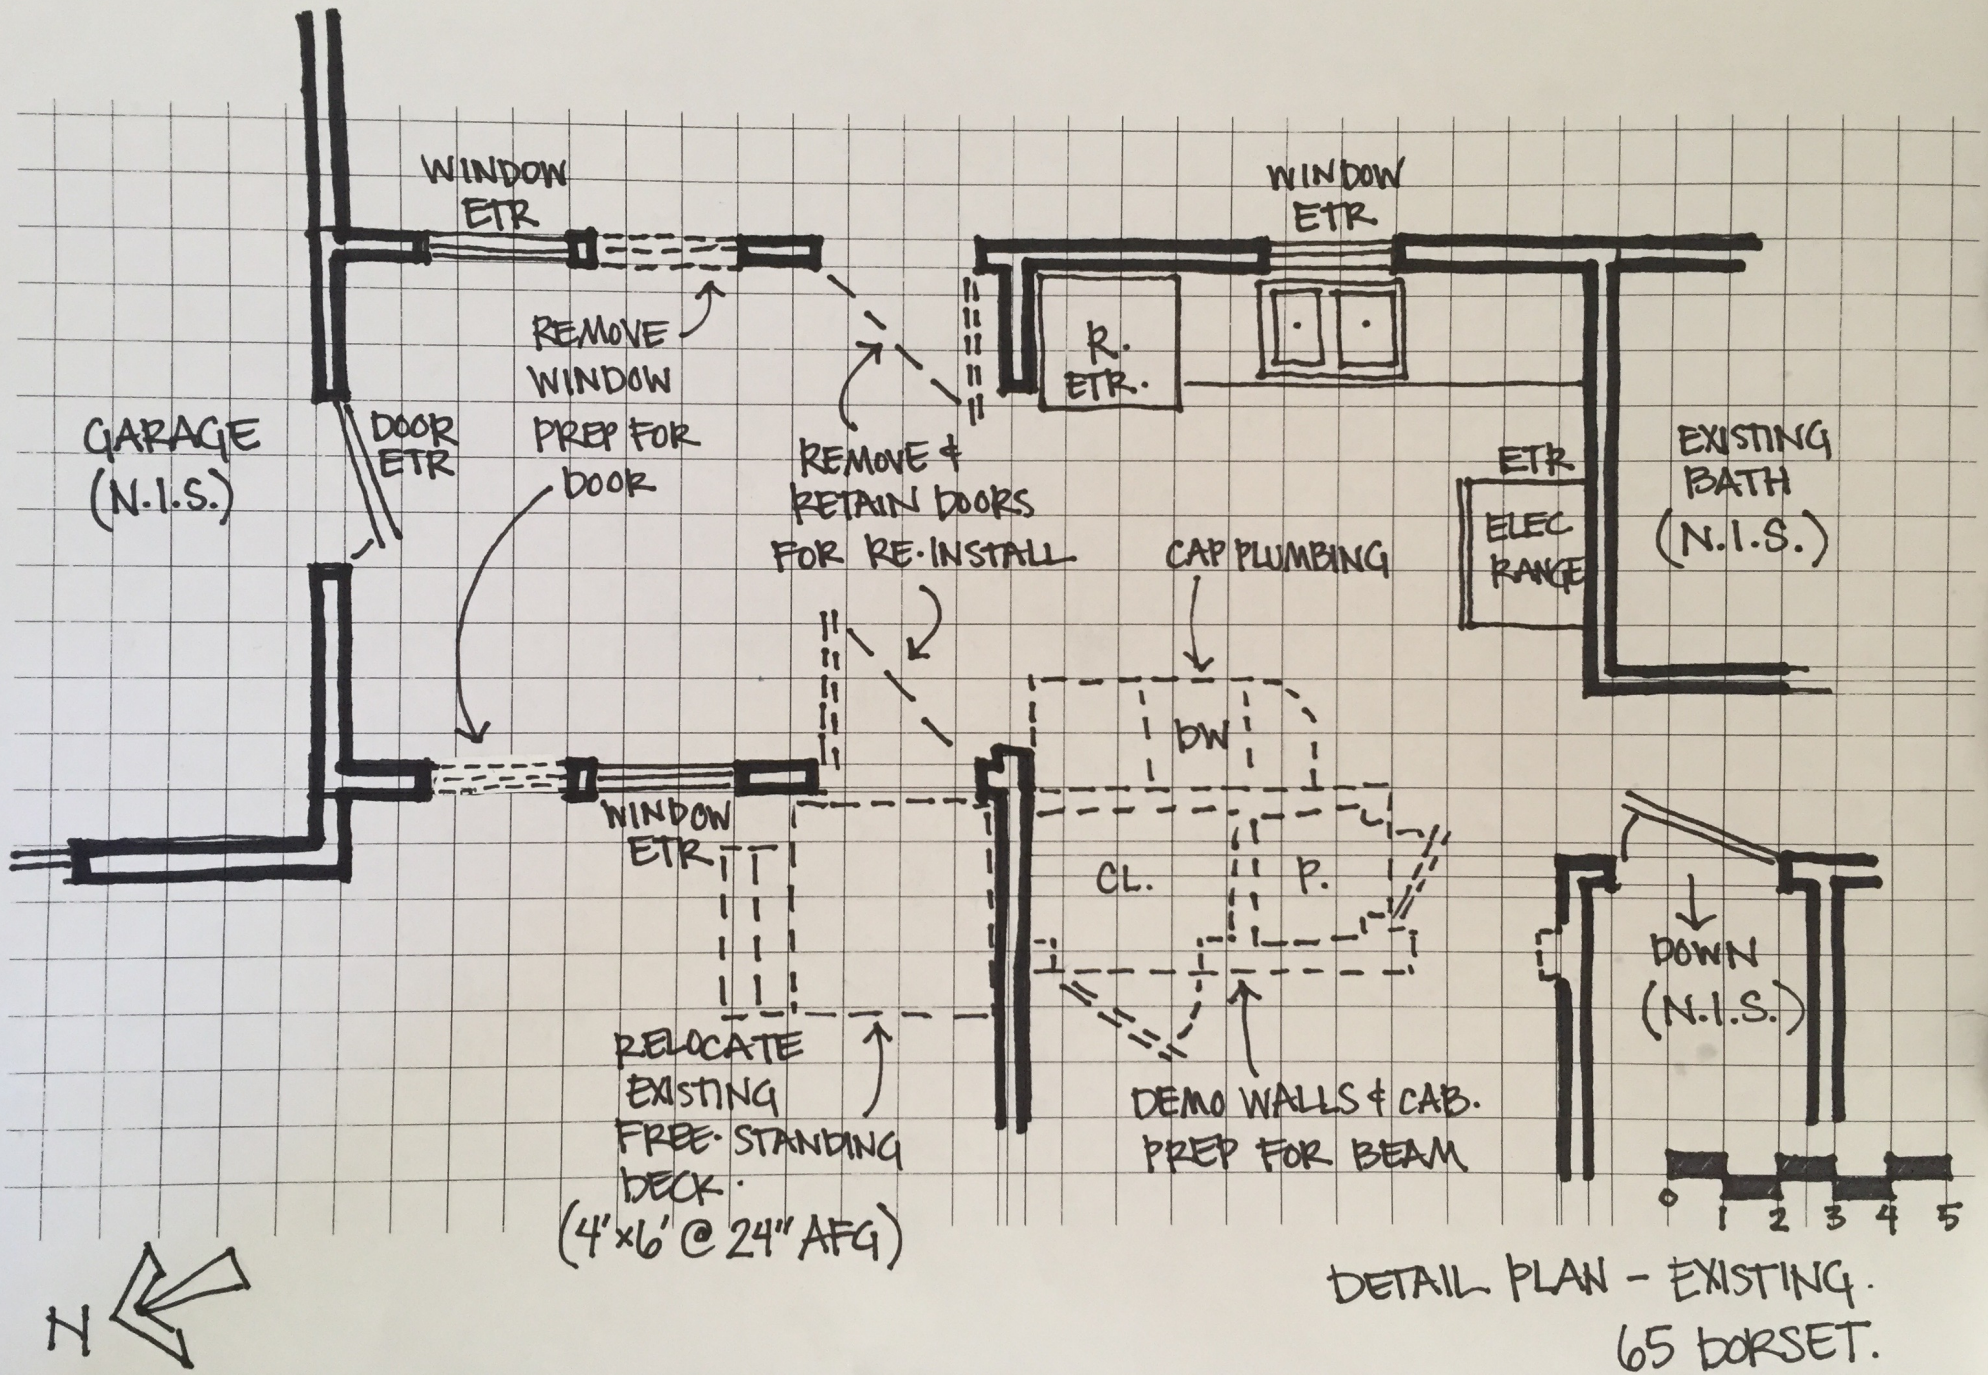

DETAIL PLAN - EXISTING.
65 DORSET.
MARCH 2017.