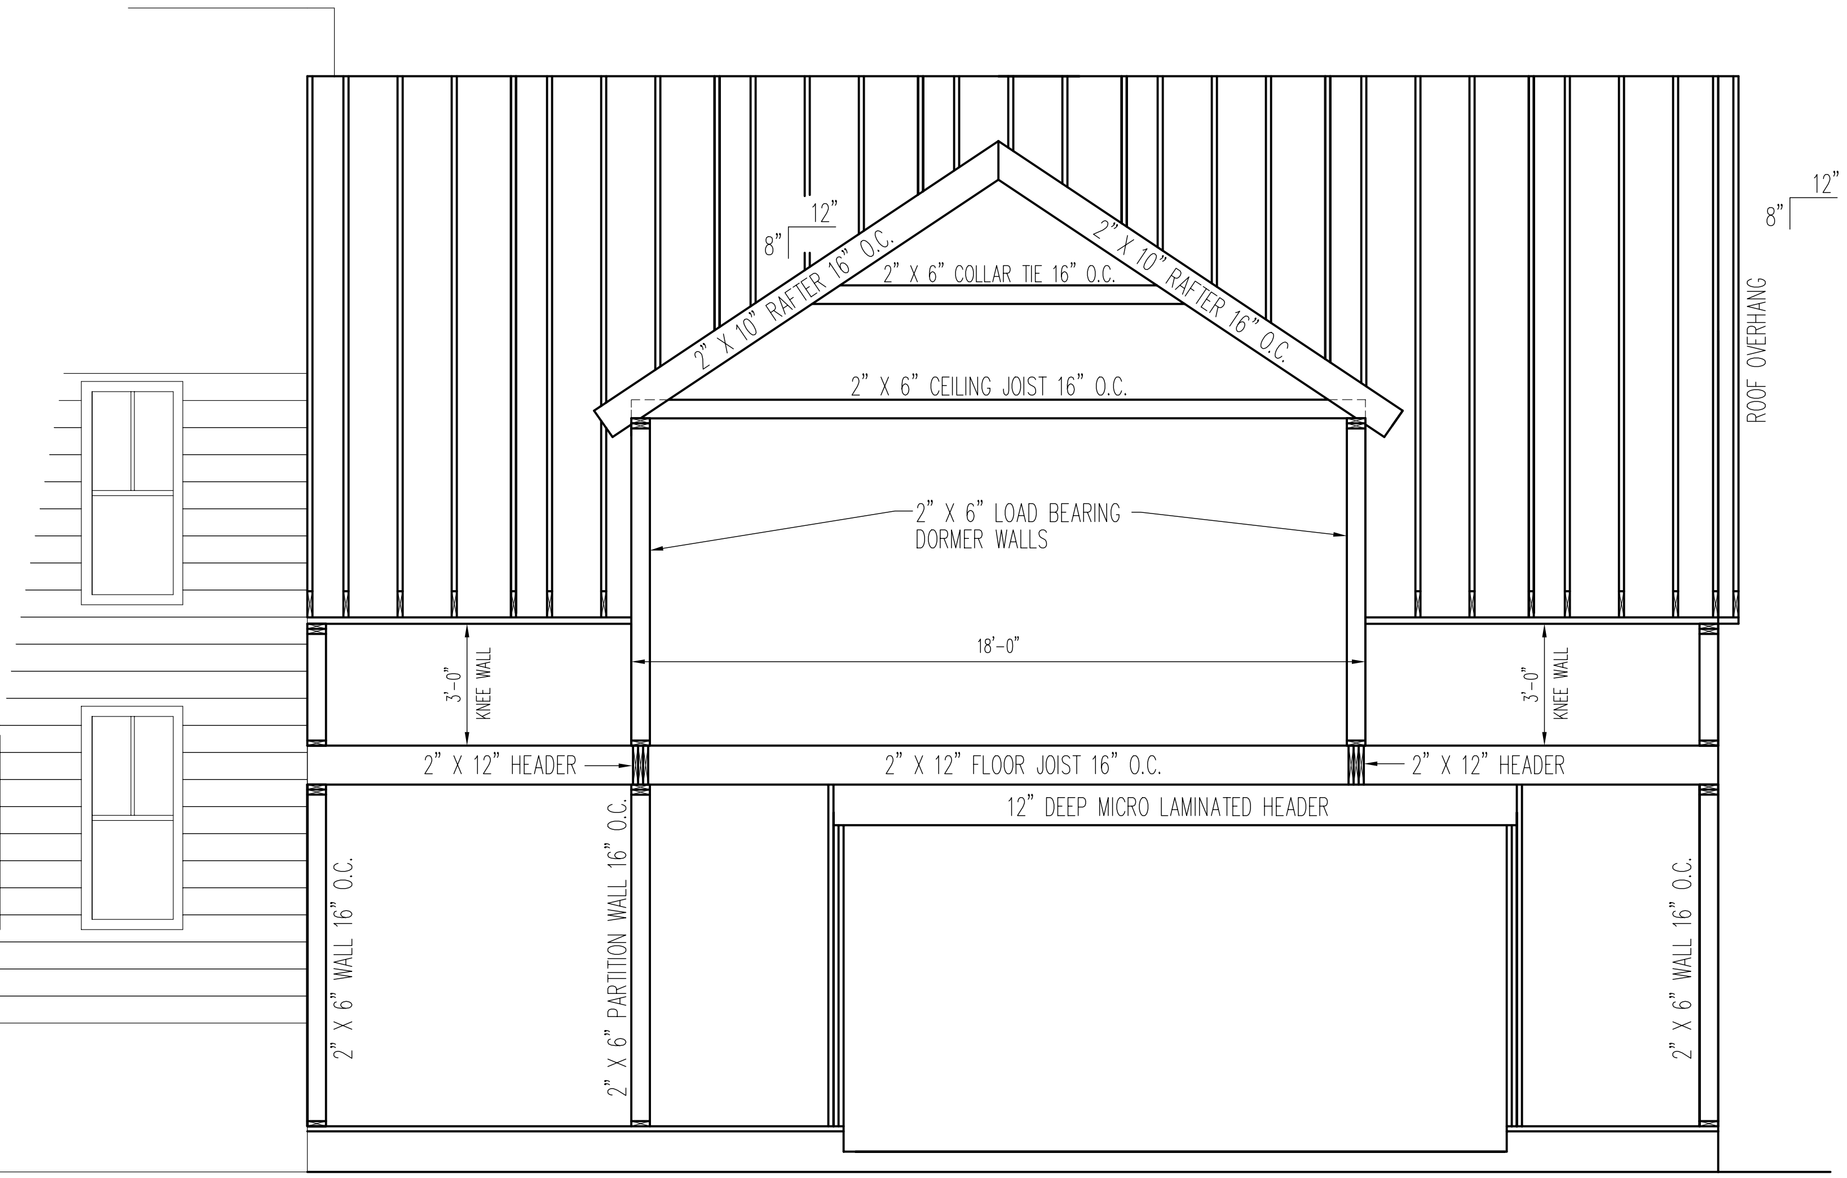

ELEVATION VIEW – SOUTH SIDE

3/8"=1'-0"

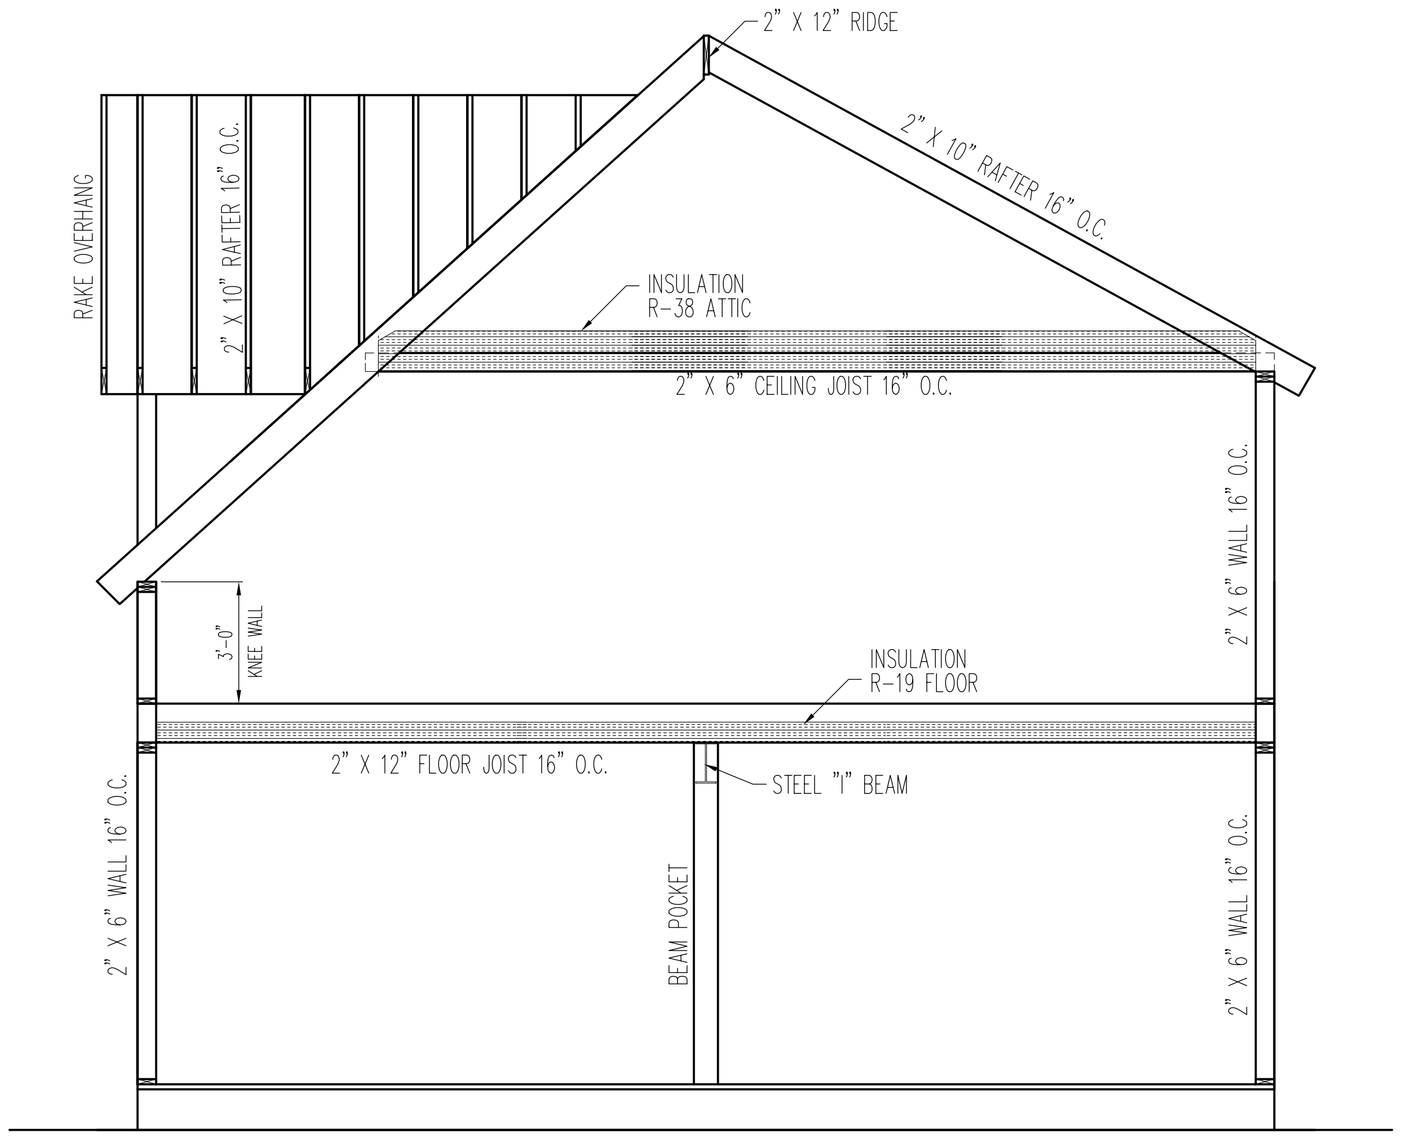

ELEVATION VIEW – EAST SIDE

3/8"=1'-0"

REV.	DATE	REVISION	BY
1	10-25-07	RELEASED FOR PERMIT APPLICATION	M.M.P.
0	09-25-07	ORIGINAL ISSUE- RELEASED FOR CHECKING	M.M.P.

TITLE: FRAMING DETAILS

PARCEL I.D. 284 C006001 MAP: 284-C-6-7

CUSTOMER: SEAN & TORI LYNCH TEL. # 207 772-7145

LOCATION: 13 DEVON STREET PORTLAND, MAINE

SCALE: 3/8"=1'-0"

DATE: 09-24-07 DRN. BY: MMP DATE: CH'KD. BY: SPEC:

JOB NO. 888 DWG. NO. 2007-01 SHEET NO. 8 OF 8 REV. 1