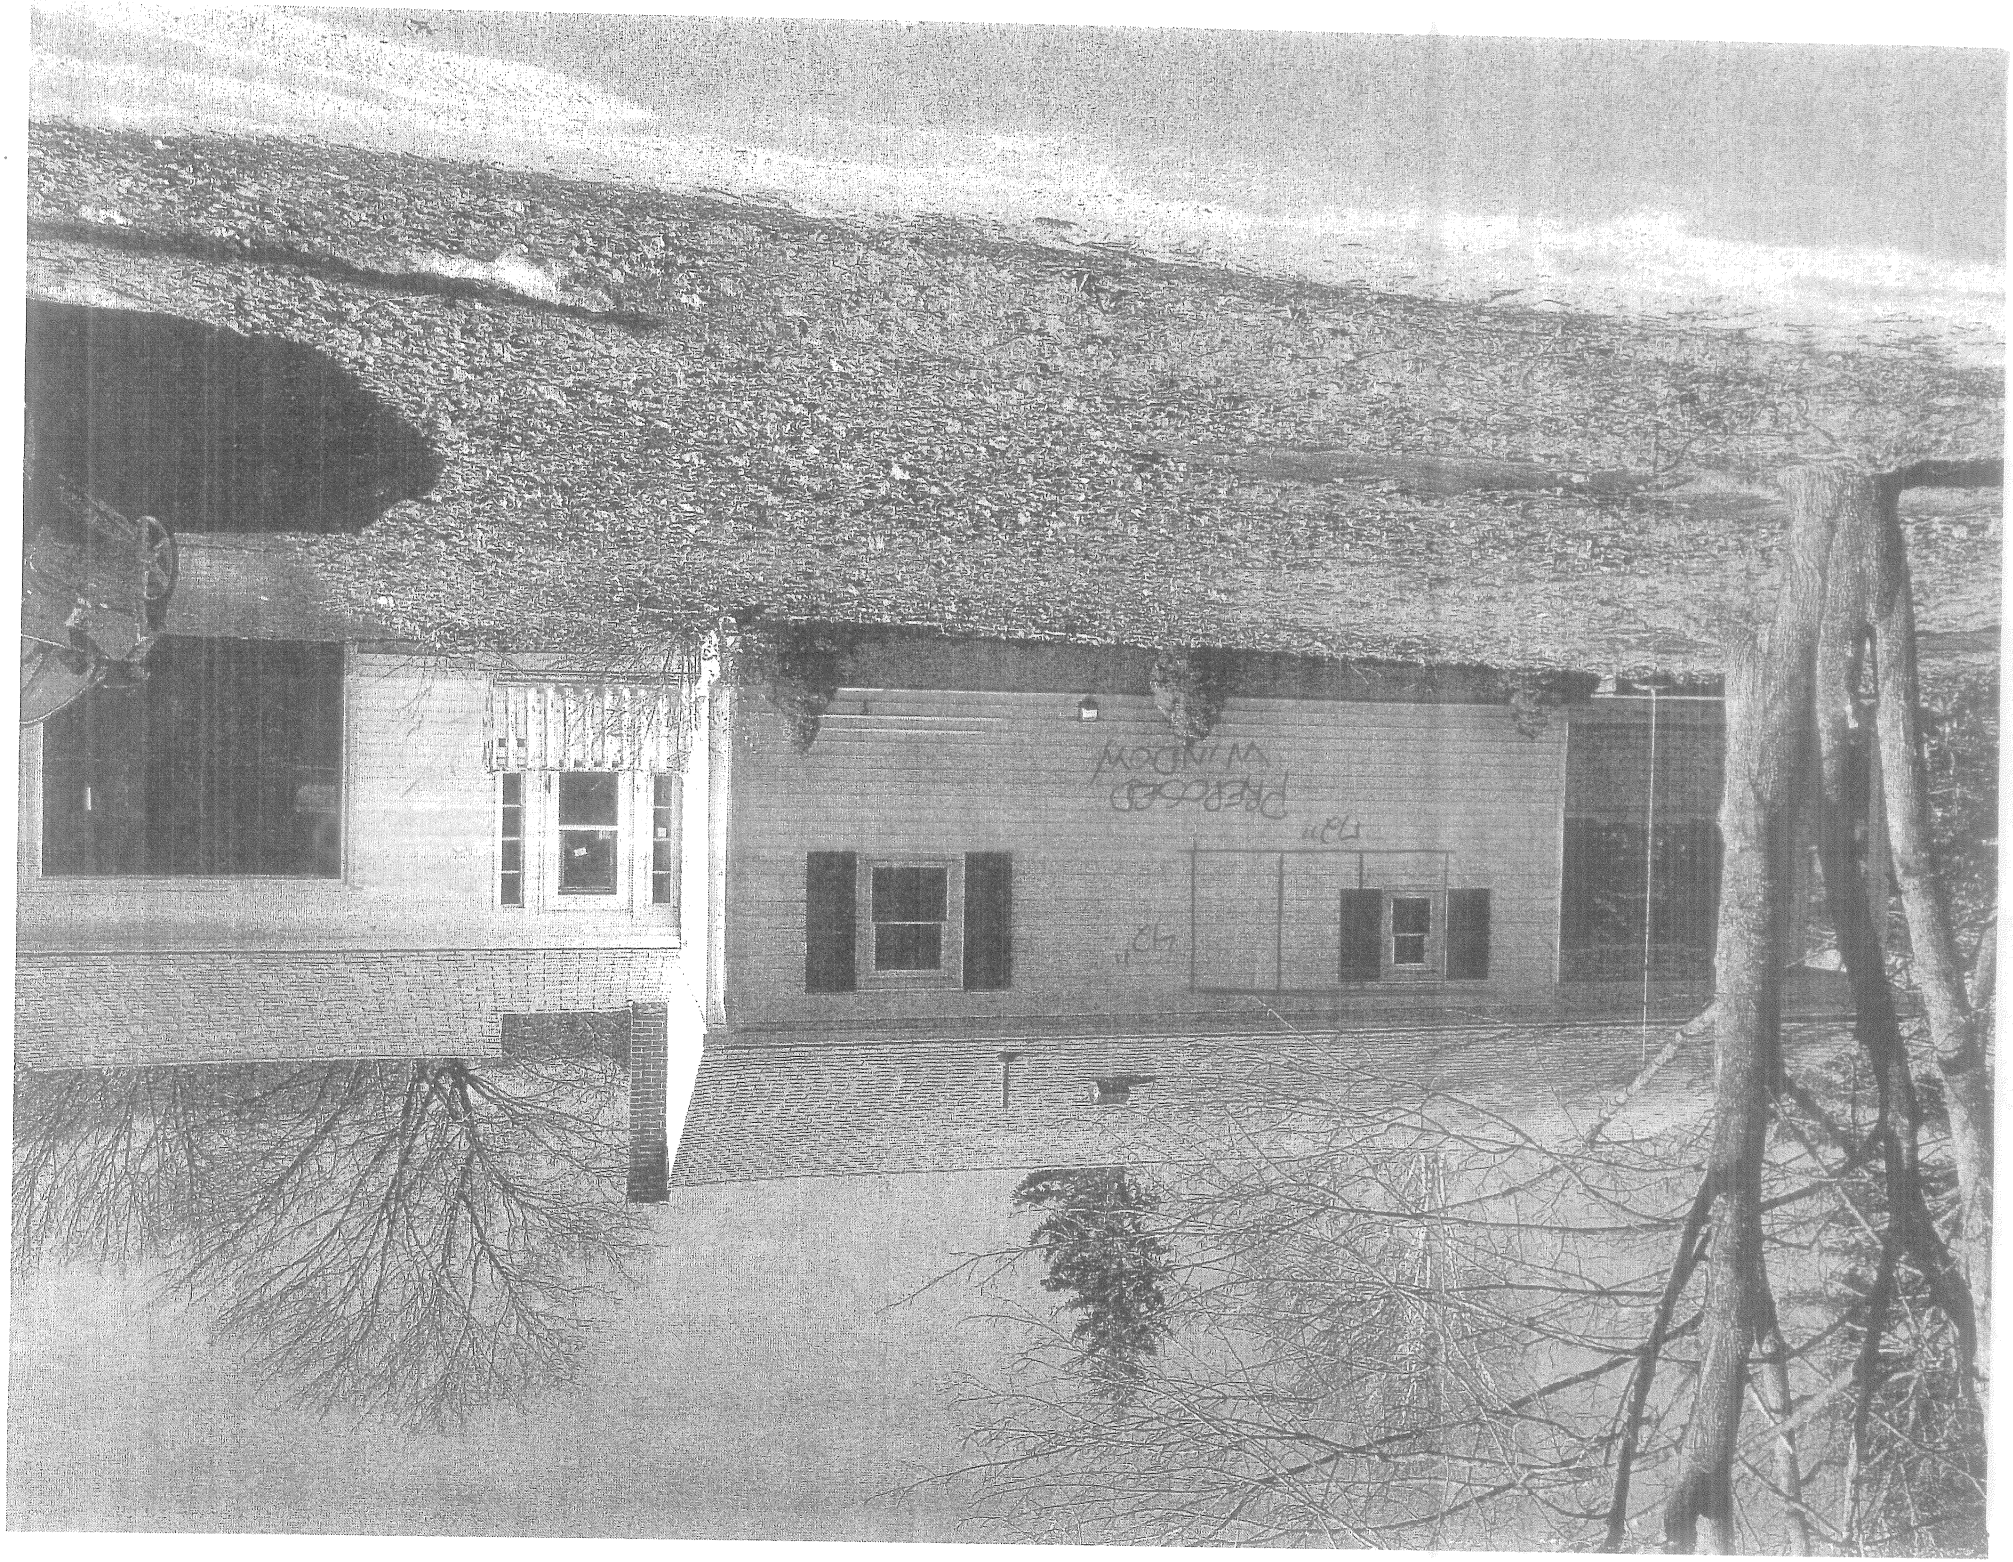
PROPOSED
WINDOW