CBL: 286A028001
FILE NAME: 11 LUDLOW TERRACE
PZ Plot Plan

"Critical Access Ramp Program Installation form"

CONTINUATION SHEET, PAGE 2

RE: David M. Hayford, 11 Ludlow Terrace, Portland, Maine 04102

DATE: May 21, 2013

COMPONENTS SUGGESTED:
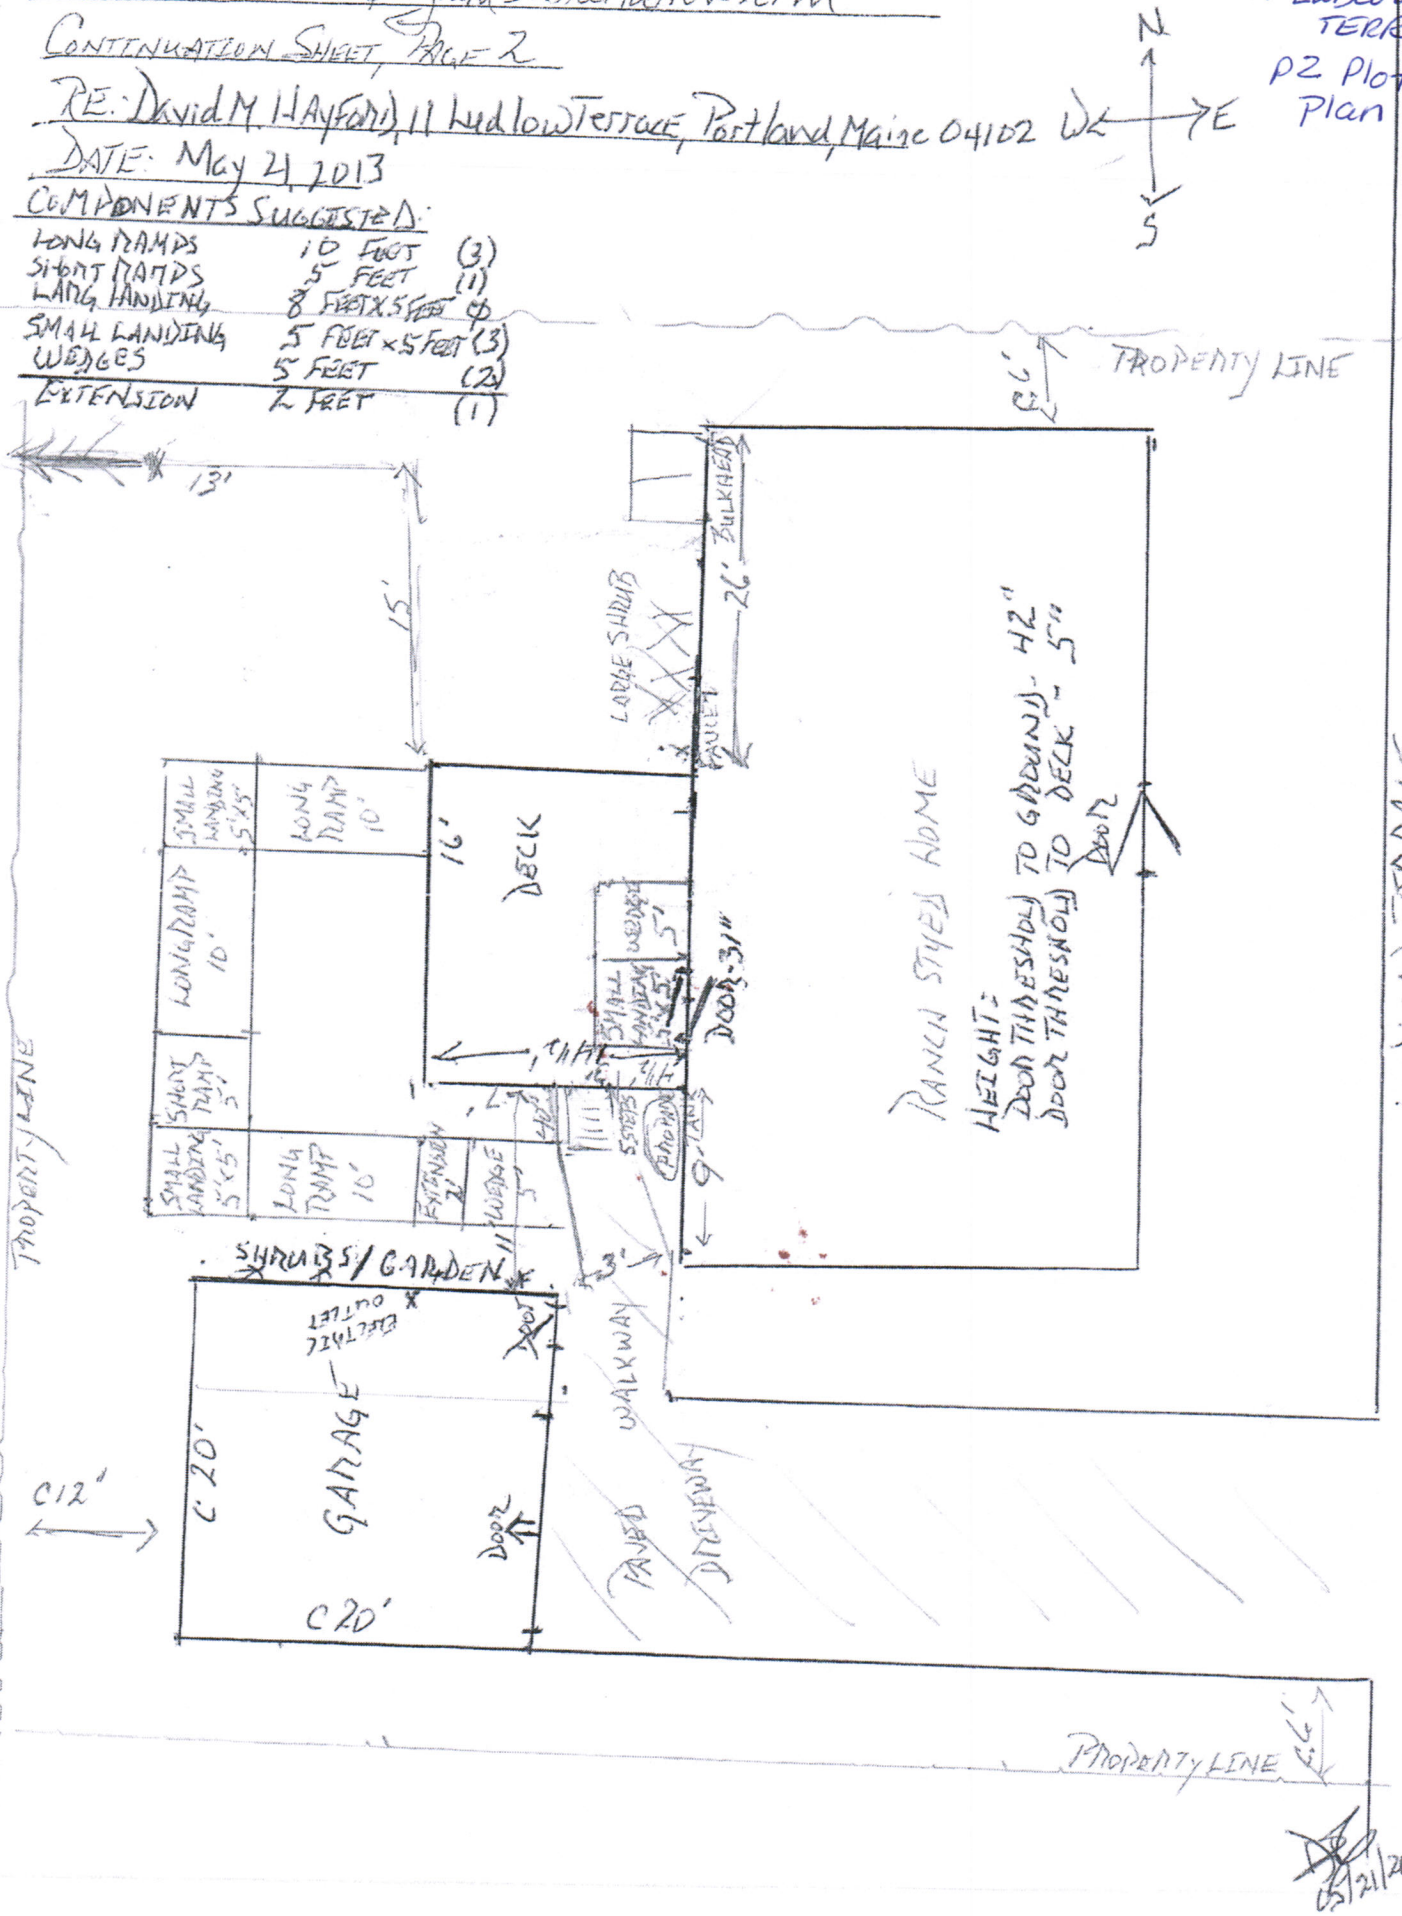
LONG RAMPS	10 FEET	(3)
SHORT RAMPS	5 FEET	(1)
LARG LANDING	8 FEET X 5 FEET	(1)
SMALL LANDING	5 FEET x 5 FEET	(3)
WEDGES	5 FEET	(2)
EXTENSION	2 FEET	(1)