B1 (10) Flourescent Cellar Light
B2 (1) Shop Light
C1 (4) Can Light
F1 (5) Ceiling Fan/Light
P1 (3) Bare Bulb
P2 (8) Closet Light
P3 (8) Hall Ceiling Light
P4 (1) Dining Room Light
P5 (2) Kitchen Light
PC (3) Pull Cord
S1 (4) Mirror Light
S2 (2) Carrage Light
UC (3) Under-Cabinet Light
W1 (3) Exterior Wall Light

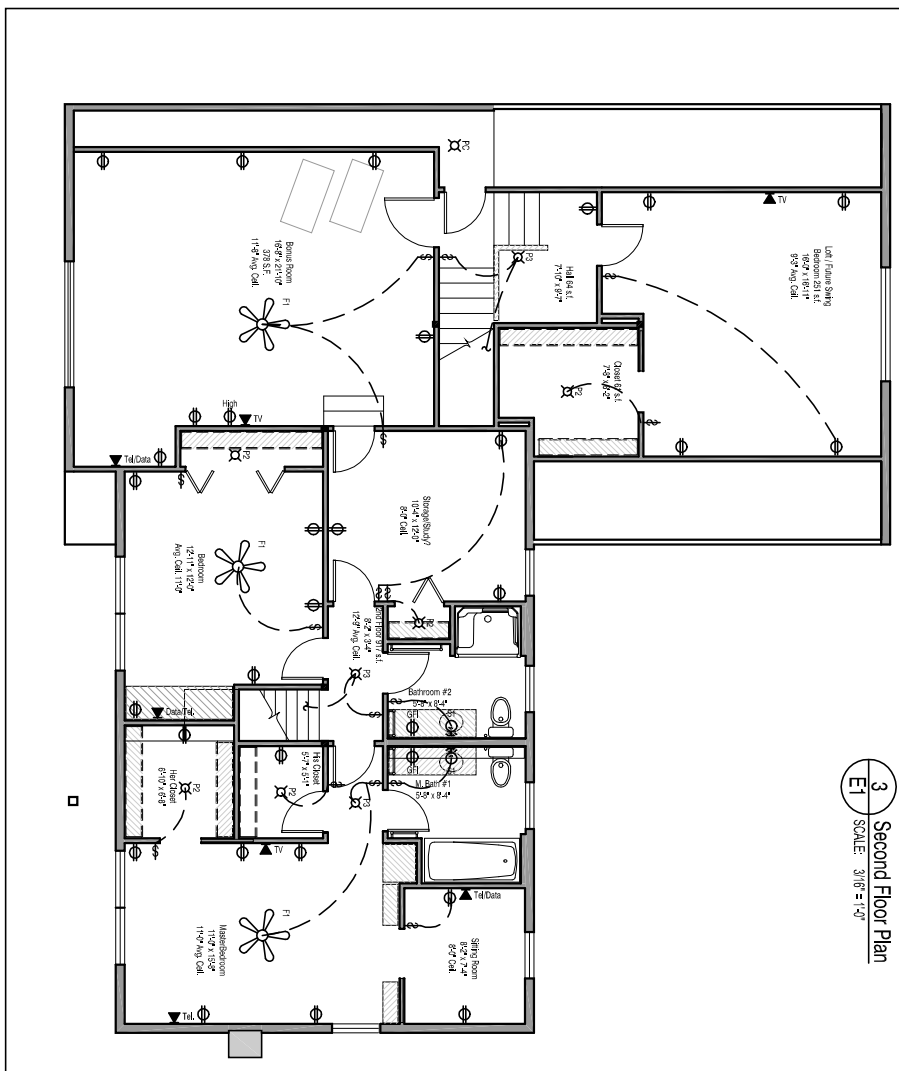

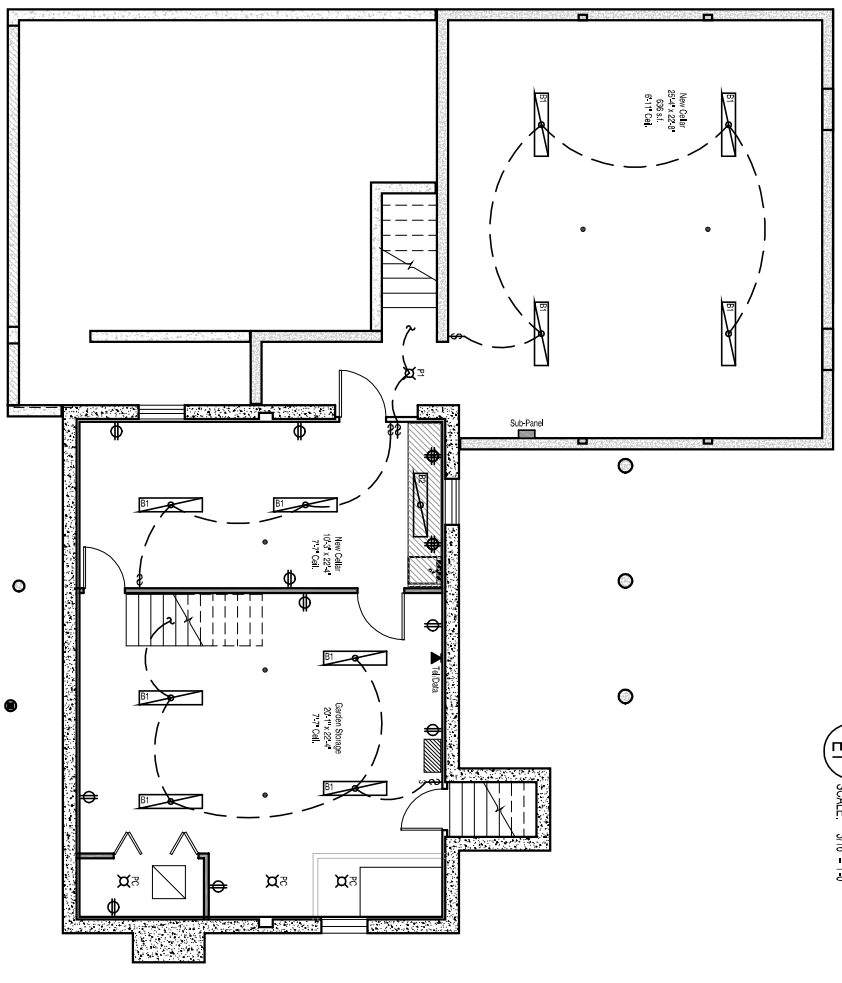

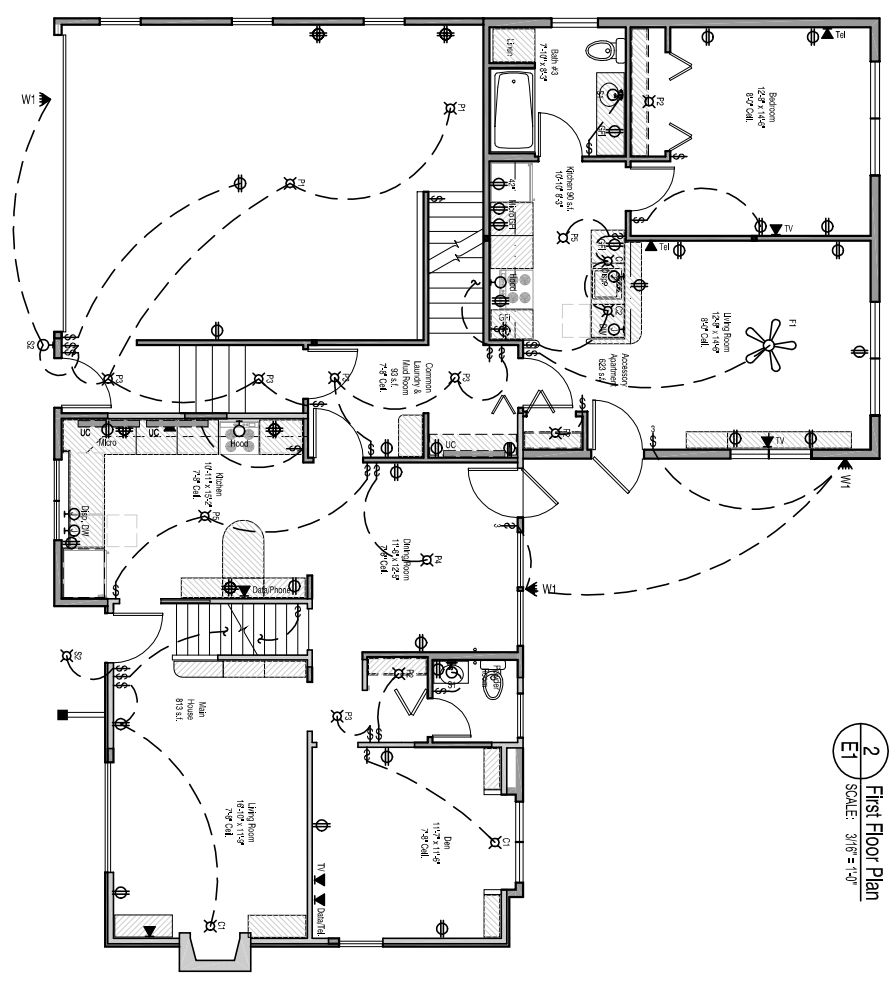

E1
sheet number

issued:

project no.

CONSTRUCTION SET

Blackwell Residence
361 Ludlow Street, Portland ME

Power and Lighting Plan

revision #/ date	Revision Reason
date 07-27-08	drawn by: 1/4" = 1'-0"

Efficient Sustainable Shelter
361 Ludlow Street, Portland ME 04102

Clyde Blackwell
Architect
Tel: (207) 871-9904
-
-