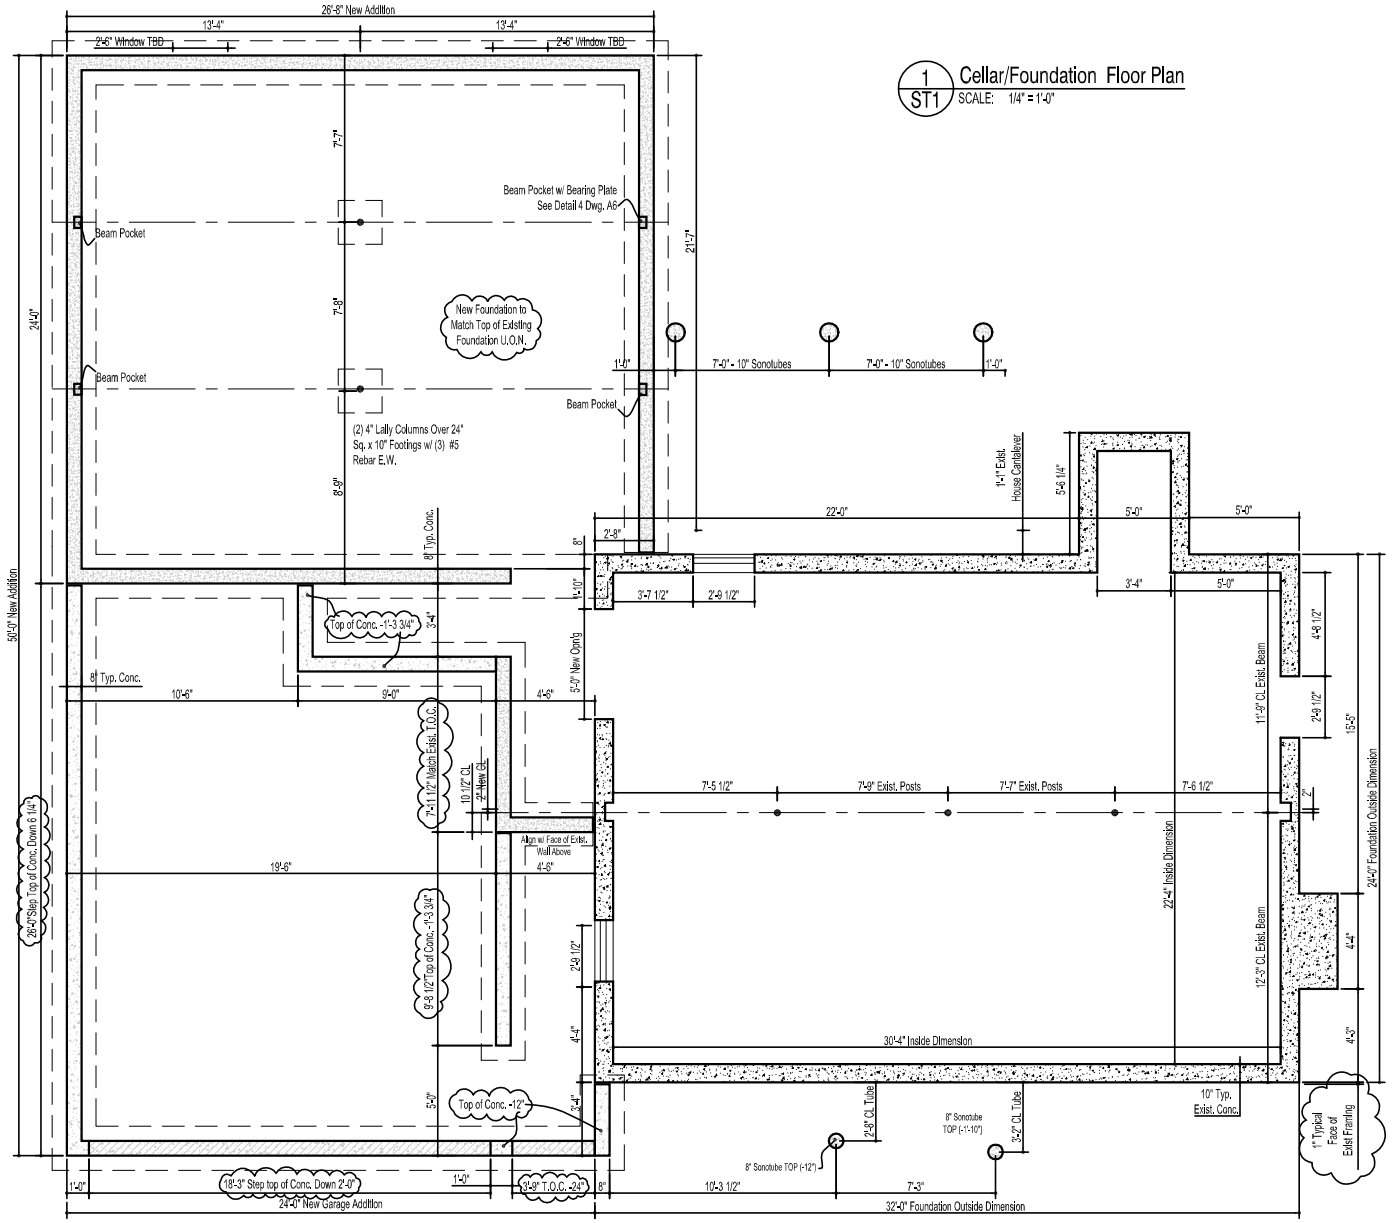

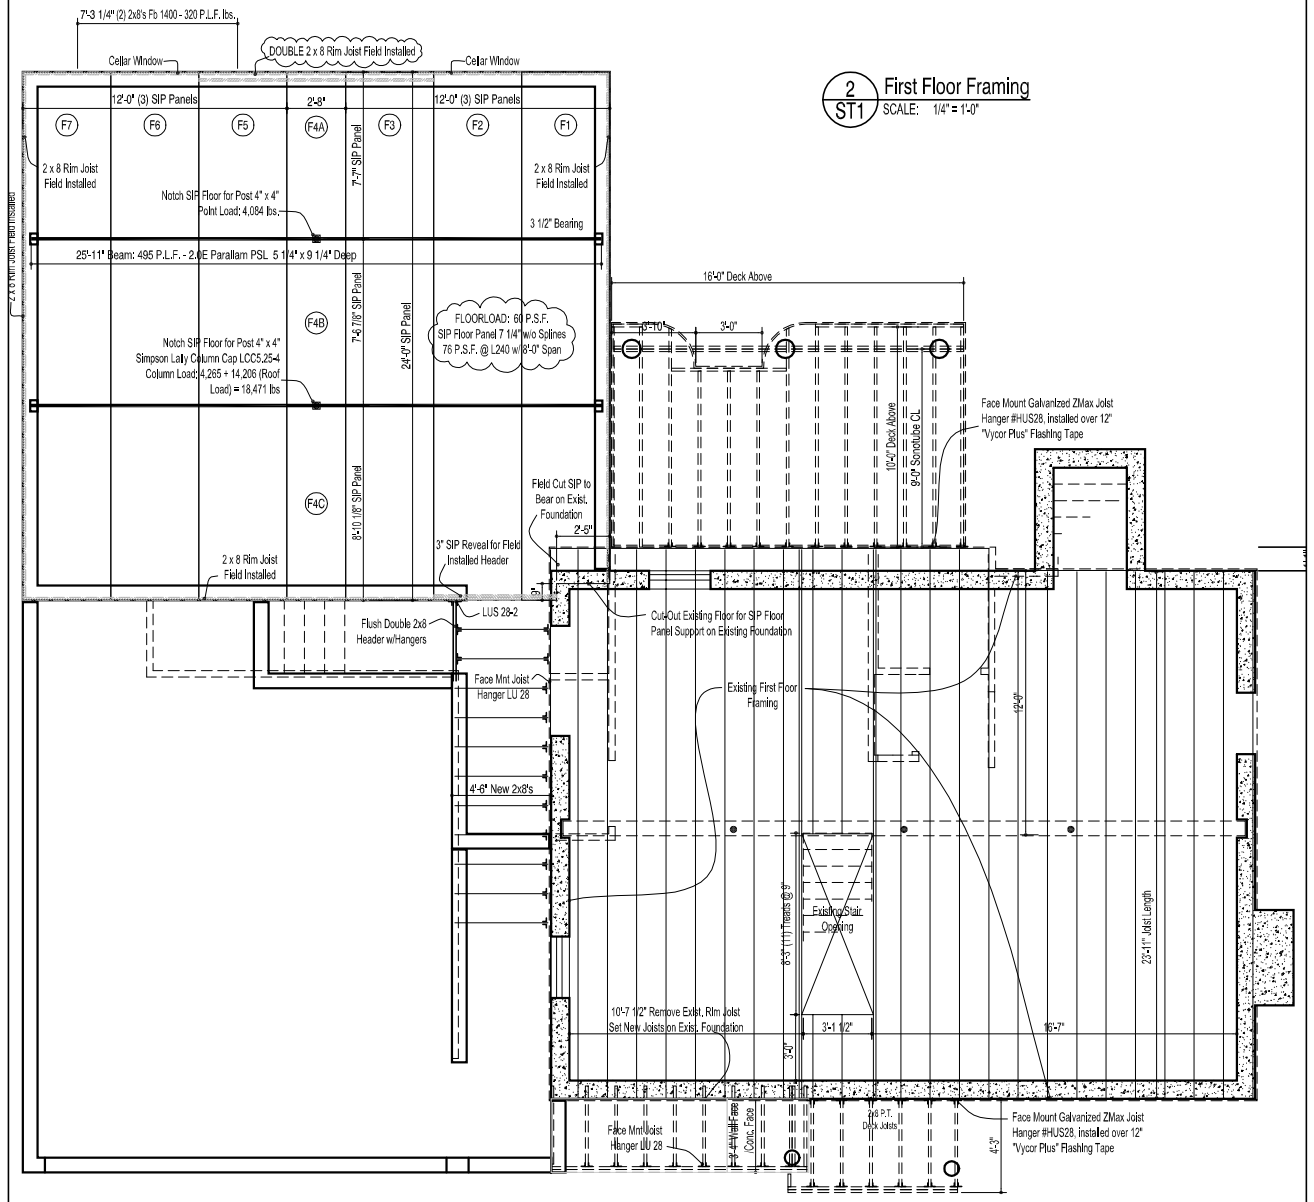

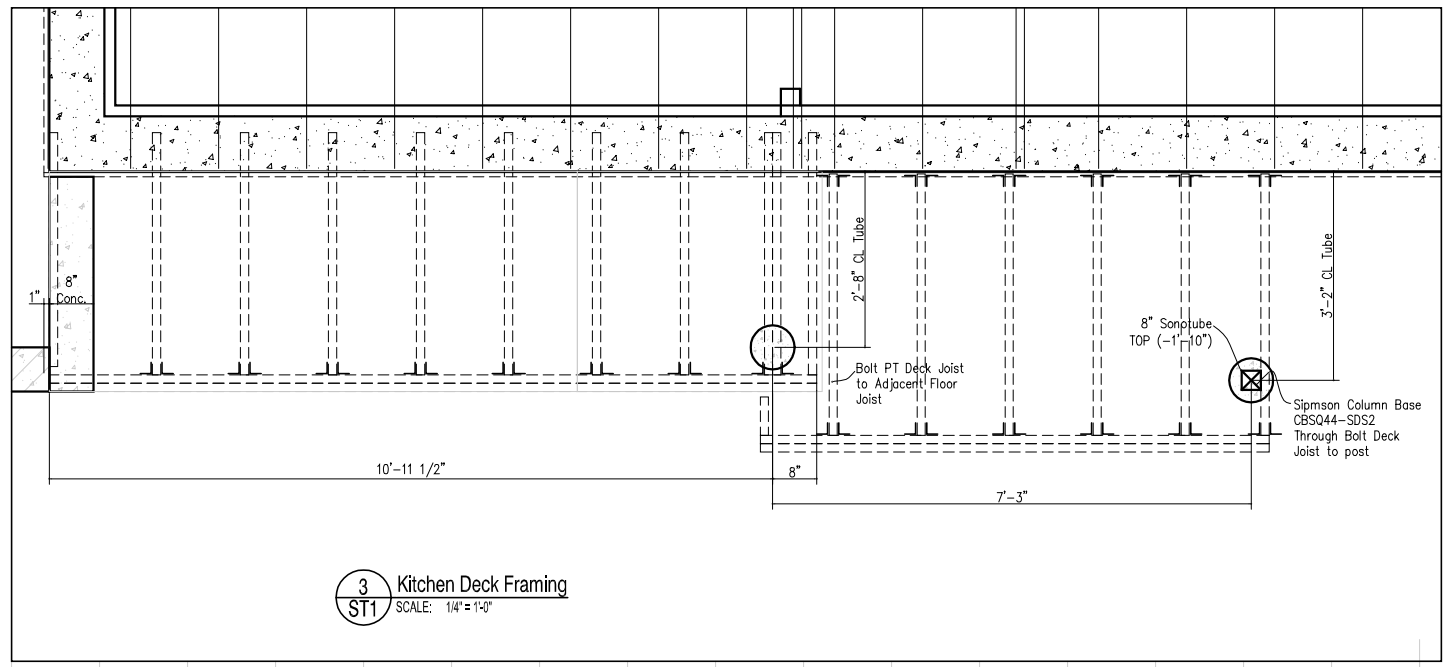

Clyde Blackwell Architect
Tel. (207) 671-9504
Efficient Sustainable Shelter
361 Ludlow Street Portland ME 04102

revisions & date	date	drawn by
	07-27-28	

1/4" = 1'-0"

CONSTRUCTION SET

Blackwell Residence
361 Ludlow Street, Portland ME

Foundation Plan and First Floor Framing Plan

ST1
sheet number

issued:

project no.