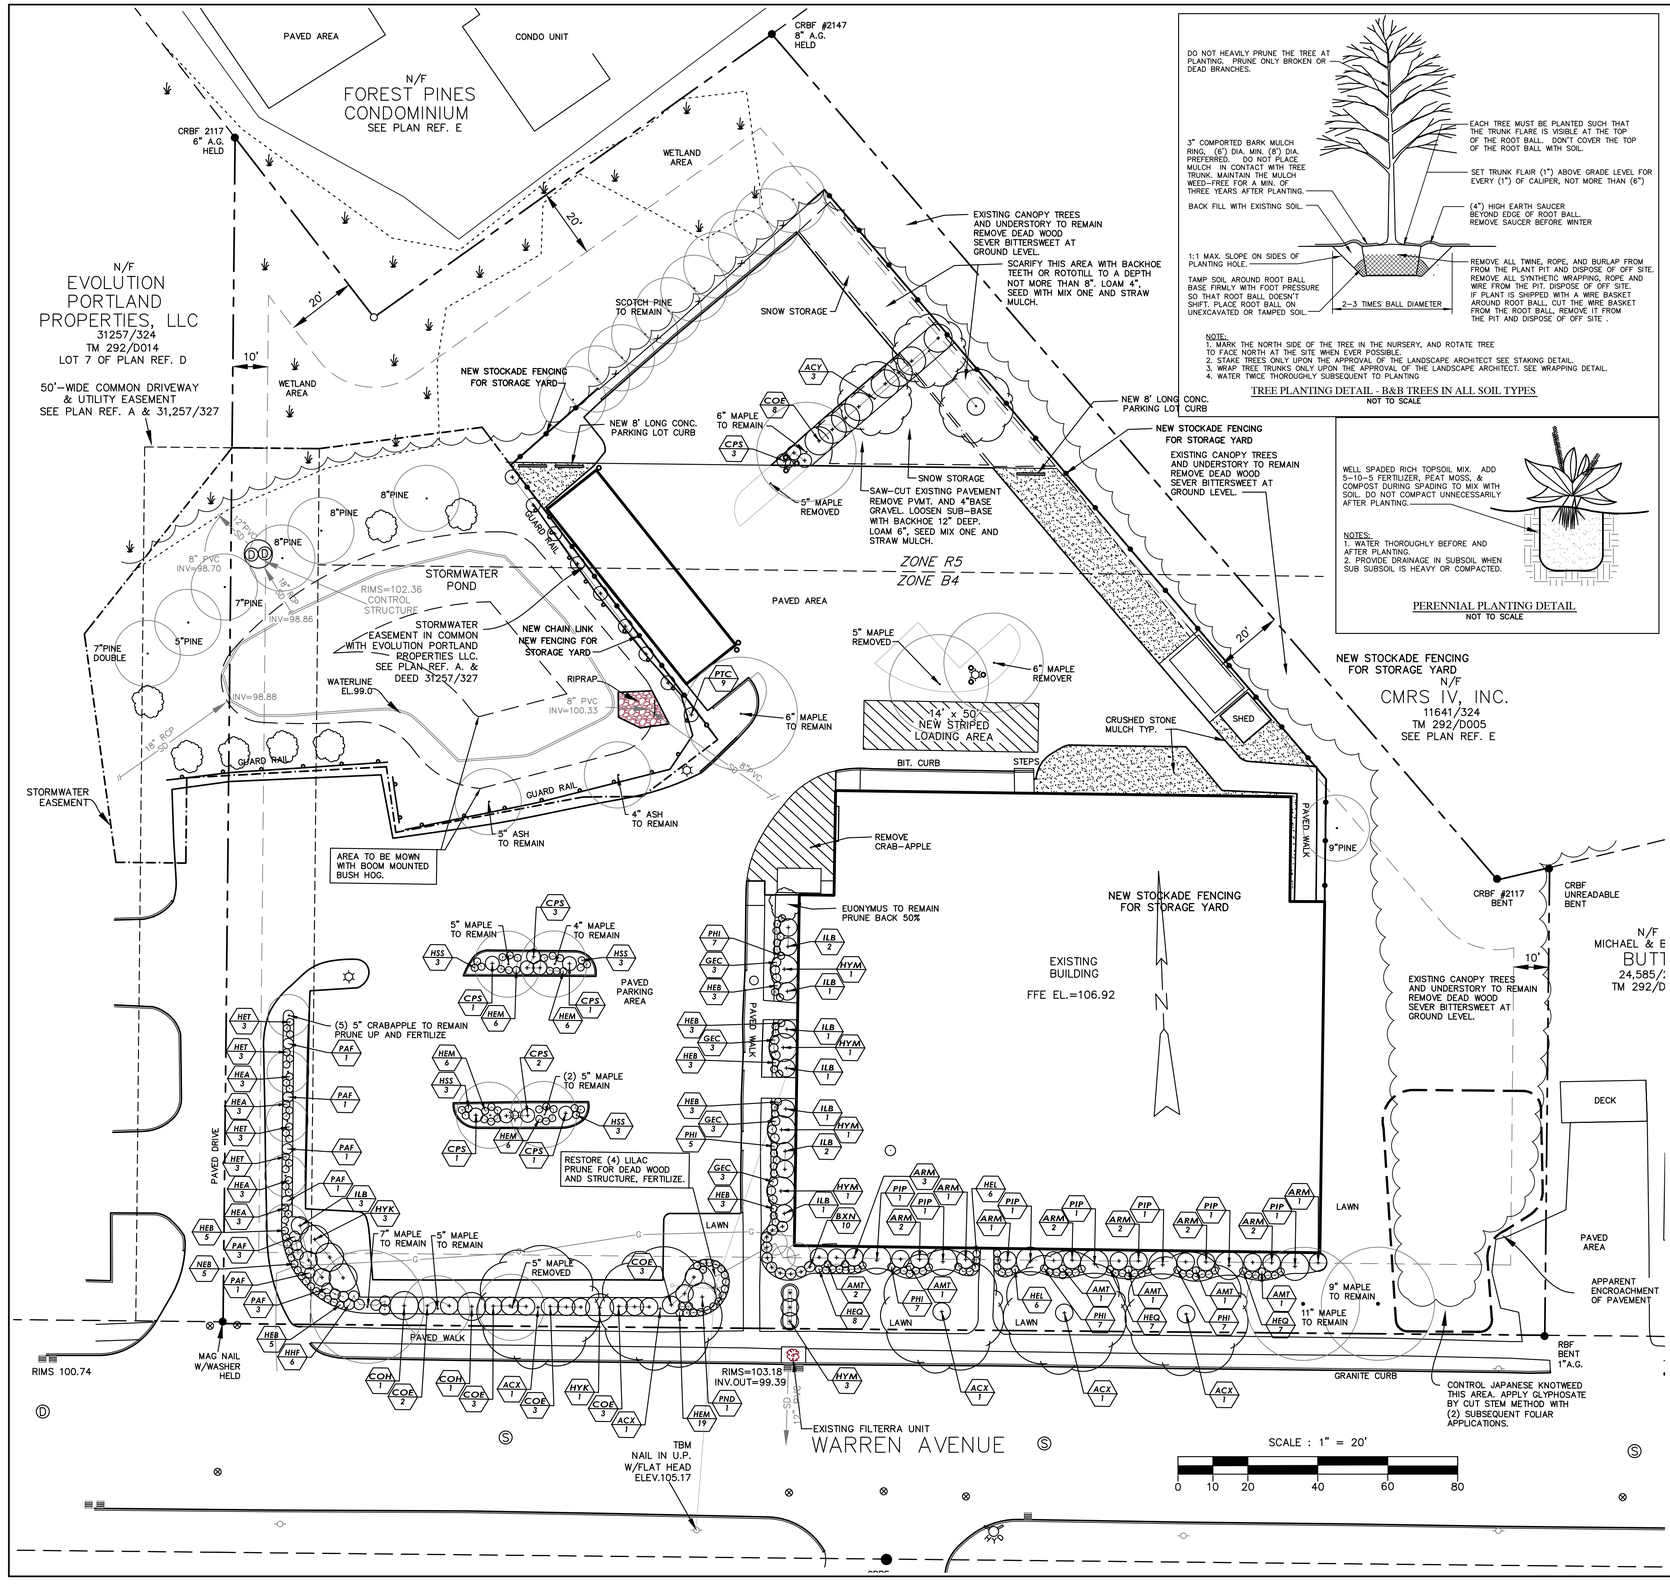

TREE PLANTING DETAIL - B&B TREES IN ALL SOIL TYPES
NOT TO SCALE

PERENNIAL PLANTING DETAIL
NOT TO SCALE

PARIS FARMERS UNION
55 WARREN AVENUE
PORTLAND, MAINE 9/24/14

PLANT SCHEDULE

KEY	BOTANICAL NAME	COMMON NAME	QTY.	SIZE
TREES				
ACX	Acer rubrum 'Franksred'	Redpointe Maple	5	2.5"
ACY	Acer rubrum 'Karpic'	Karpick Red Maple	3	2"
PND	Pinus flexilis 'Vanderwolf'	Vanderwolf Pine	1	5-6'
SHRUBS				
ARM	Aronia melanocarpa 'Autumn Magic'	Black Chokeberry	16	#3
BXN	Buxus x 'Franklin's Gem'	Compact Boxwood	10	#3
COE	Comus sericea 'Silver abd Gold'	Red Osier Dogwood	22	#3
COH	Corylus avellana 'Aurea	Gold Hazelnut	2	#3
CPS	Comptonia peregrina	Sweet Fern	12	#3
HYK	Hydrangea paniculata 'Unique'	Unique Hydrangea	4	#5
HYM	Hydrangea paniculata 'DVPinky'	Pinky Winky Hydrangea	7	#5
ILB	Ilex glabra 'Shamrock'	Inkberry	12	#5
PIP	Pinus strobus 'Blue Shag	Dwarf White Pine	7	#5
PTC	Parthenocissus quinquefolia	Woodbine	9	#2
PERENNIALS				
AMT	Amsonia tabermaemontana	Blue Star Flower	7	1 Gal.
GEC	Geranium macrorrhizum 'Bevan's Variety'	Cranesbill	12	1 Gal.
HEA	Hemerocallis 'Going Bananas'	Repeat Yellow Daylily	12	1 Gal.
HEB	Hemerocallis 'Stephanie Returns'	Repeat Peach Daylily	25	1 Gal.
HEL	Hemerocallis 'Barbara Mitchel'	Pink Daylily	12	1 Gal.
HEM	Hemerocallis 'Mary Todd'	Gold/Yellow Daylily	43	1 Gal.
HEQ	Hemerocallis 'On and On'	Pink Repeat Daylily	22	1 Gal.
HET	Hemerocallis 'Tiger'	Orange/Copper Daylily	12	1 Gal.
HHF	Hosta 'Blue Angel'	Blue Angel Hosta	6	1 Gal.
HSS	Helictotrichon sempervrens 'Sapphire'	Blue Oat Grass	12	1 Gal.
NEB	Nepeta x faassenii 'Walker's Low'	Catmint	5	1 Gal.
PAF	Panicum virgatum 'Shenandoah'	Switch Grass	11	1 Gal.
PHI	Phox paniculata 'Purple Flame'	Dwarf Purple Garden Phlox	33	1 Gal.

PLANTING NOTES

1. Composted bark mulch shall be spread on all shrub beds and tree pits 3" deep but not touching the trunk. New shrub beds shall have loam spread to a depth of 12"
2. Plant material shall conform in all ways to the minimum standards set forth in The American Standards for Nursery Stock, published by the American Nursery & Landscape Association. ANSI Z60.1-2004. The following sections shall apply: Section 1, Section 2, Section 3, Section 4, Section 5, and Section 112.
3. No fertilizer shall be applied to new plantings. Only Super-Phosphate may be used to promote rooting. At the time of planting incorporate MycoApply® Endo/Ecto Mycorrhiza (granular) into planting soil. Use 1 Tablespoon per gallon-size or use one ounce per inch of stem caliper.
   a) In the first spring subsequent to new plantings, fertilize new trees and shrubs. The fertilizer shall be 20-10-5 Agriform planting tablets in 21 gram size for trees and10 gram size for shrubs. Place tablets in soil drills equal spaced at the plant branch drip line. Provide 20 grams of fertilizer for each ½ inch of caliper of tree trunk at the base and 20 grams of fertilizer for each 18 inches of shrub height or spread. Back fill the holes. Repeat the fertilizer application after 24 months.
   b) In the spring, fertilize perennials and herbaceous plants. The fertilizer shall be Osmocote-Plus 15-9-12 (6 mos.). Apply at a rate of 1 Tbs. (15 grams) per 2 gallon size or 4 sqft. of plant bed. Incorporate well into the surface mulch.
   c) For established lawn areas, fertilized three times per season. Spring fertilizer shall be Scotts Turf Builder with Crabgrass control 30-3-4. Midseason fertilizer shall be Scotts Turf Builder Plus 2 with broad leaf weed control 28-3-3. Fall fertilizer shall be Scotts Winterize Lawn Food 22-3-14. Apply fertilizers at a rate of 3 pounds per 1,000 sqft. or as required by soil testing. Only apply to turf area. Lawn areas may be limed in the fall with pelletized ground limestone at a rate of 50 pounds per 1,000 sqft. or at rate determined by soil testing.
4. Any substitute for plant material species or size must be consulted with and approved by the Landscape Architect. The plant schedule shall have precedence over any conflicts with plant quantities on the plan. Notify the Landscape Architect of any conflict.
5. All grading and construction must be complete before planting can be installed.
6. All areas disturbed by construction and those areas indicated as lawn shall be loam spread to a depth of 4" and shall be seeded.
7. Seeding shall be performed in accordance with M.D.O.T. specifications section 618.09 method one or method two. Lime: 3 tons/acre. Fertilizer: 10-10-10-, 14 lbs./1,000 sq. ft. Seeding shall be performed April 15th-June 15th or August 15th-October 1st.
8. **Seed Mix One** shall be: Allen, Sterling & Lathrop 'Tufftuft", 70% Diamond Tall Fescue, 20% Pleasure Olus Perennial Ryegrass, 10% Baron Kentucky Bluegrass. Seeding rate shall be 7-lbs./1,000 sq. ft. **No Mow Seed Mix** shall be: Prairie Nursery, Inc. (www.prairienursery.com) No Mow seed mix. 20% Hard Fescue, 20% Sheep Fescue, 20% Chewings Fescue, 20% Red Fescue, 20% Creeping Red Fescue. Seeding rate shall be 5-lbs./1,000 sq. ft.
9. All areas to be seeded shall be mulched. Mulch shall be long fiber hay or straw and spread at a rate of two ton/acre.
10. The Landscape Architect shall approve plant spacing prior to planting.
11. Installation of plant material and lawns shall be in accordance with section 329200 and 329300 of the MSLA/MELNA Specification for Planting and Grassing dated 2013.

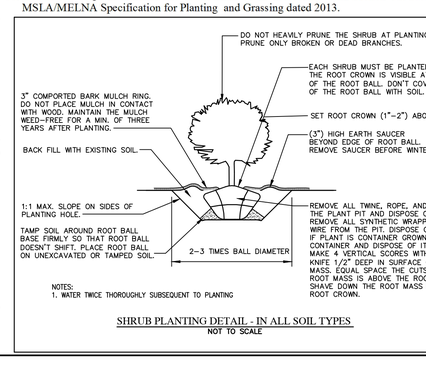

SHRUB PLANTING DETAIL - IN ALL SOIL TYPES
NOT TO SCALE

F.A.Cushing, M.L.L.A.
Master Planning
Landscape Architecture
277 State Street
Northampton MA 01060
Tel. (207)751-2416

REVISIONS

NO.	DATE	
1.	7/23/14	PRELIMINARY PLAN
2.	9/25/14	PRELIMINARY PLAN
3.	11/5/14	FINAL PLAN

55 WARREN AVENUE
PORTLAND, MAINE

PREPARED FOR
PARIS FARMERS UNION
P.O. BOX D - SOUTH PARIS, MAINE 04281

DRAWING THIS SHEET:
LANDSCAPE PLAN

NUMBER	DATE
	7/23/14
DRAWN	CHECKED
FAC	FAC

L-1

COPYRIGHT
NO REPRODUCTION OR REUSE OF THIS DOCUMENT WITHOUT WRITTEN PERMISSION OF F.A.CUSHING