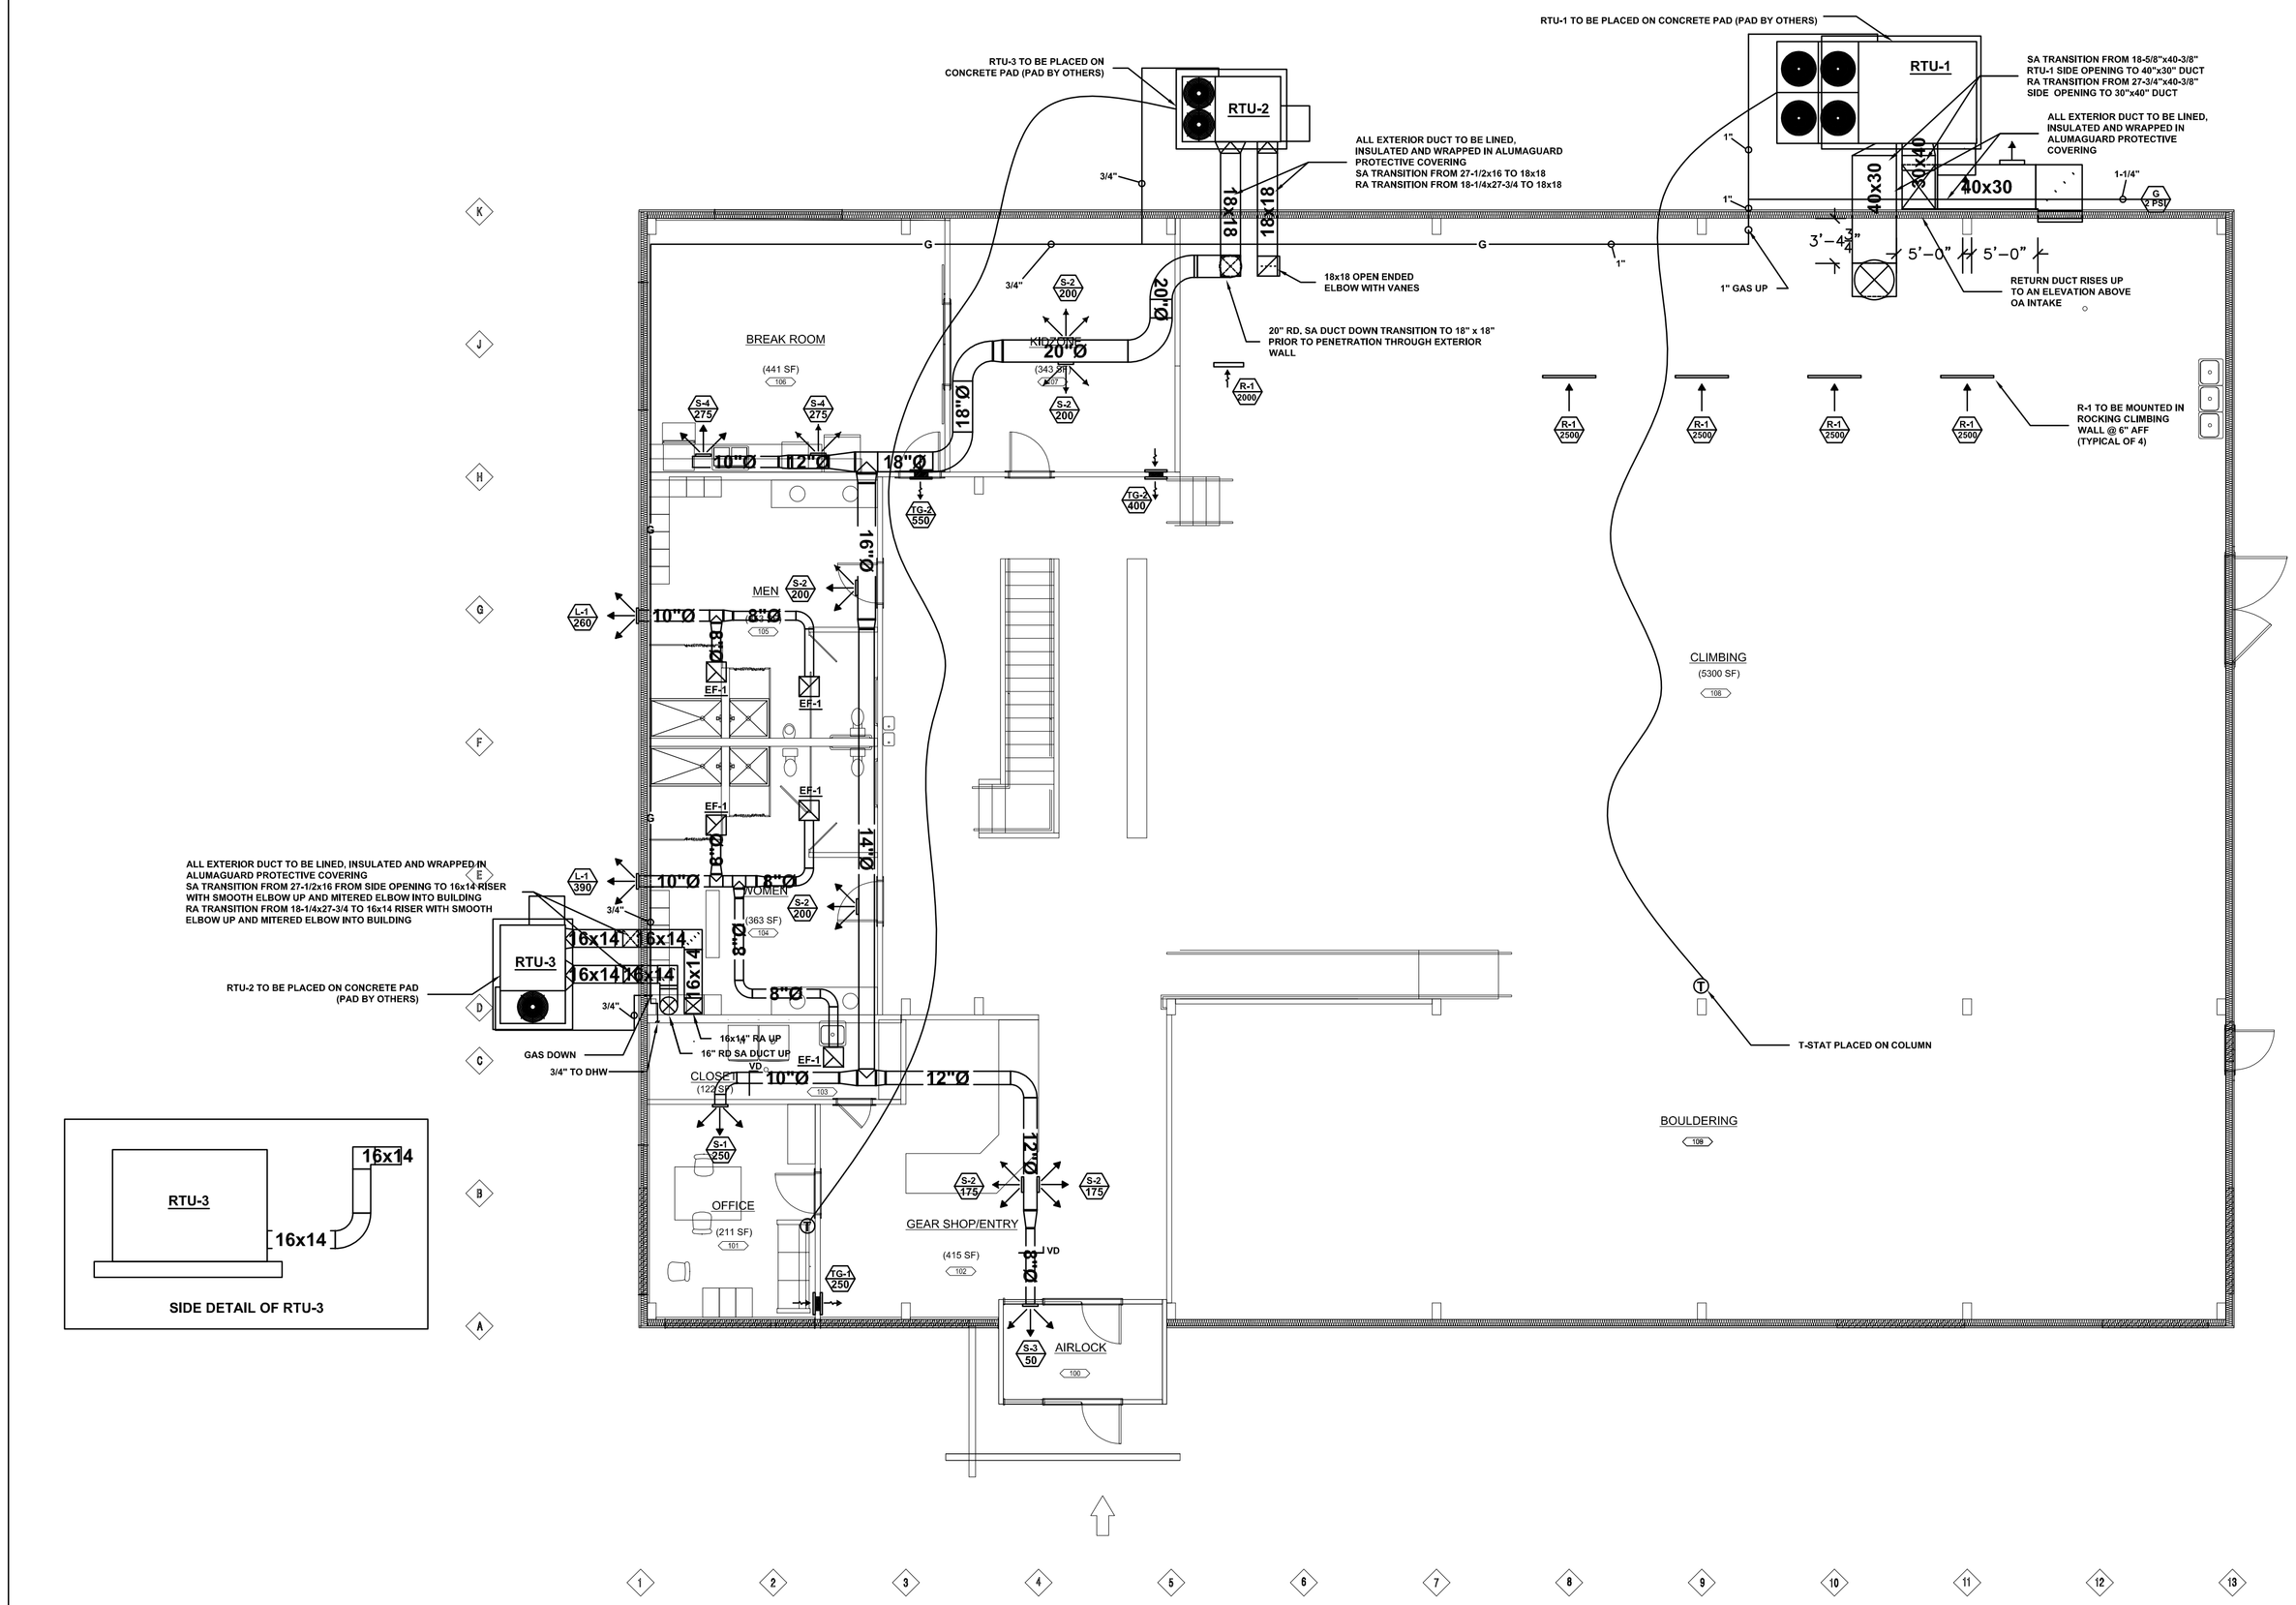

LOWER LEVEL HVAC PLAN

SCALE: 1/8"=1'-0

THESE DRAWINGS AND PLANS ARE THE PROPERTY OF WH DEMMONS INC. AND ARE AN INSTRUMENT OF SERVICE FOR THE OWNER'S USE FOR THIS PROJECT ON THIS SITE ONLY

W.H. DEMMONS, INC.
93 Warren Ave., Portland, ME 04103
www.whdemmons.com
T:(207)797-7468 F:(207)878-3015
DESIGN CONSULTANTS

FOR CONSTRUCTION

This drawing is not intended, nor shall be used for, construction, unless the signed professional seal of a Registered Engineer or Consultant of W.H. Demmons Inc. is affixed.

REVISIONS

10.17.14

EVOLUTION ROCK AND FITNESS

PORTLAND, ME

LOWER LEVEL HVAC PLAN

Date: 7/10/14	M-1
Project #: 56923	
Scale: 1/8"=1'-0	
Drawn by: JLR/MGR	
Checked by: DWM	