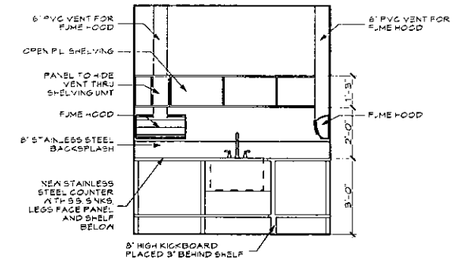

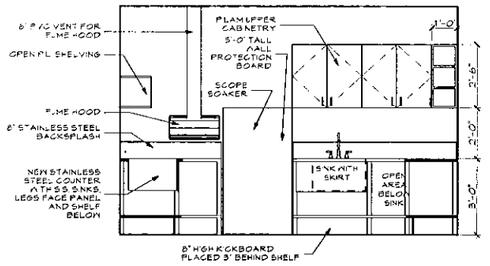

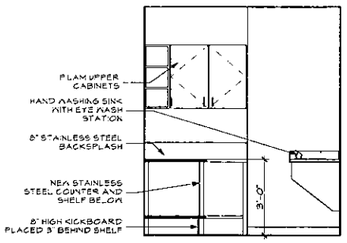

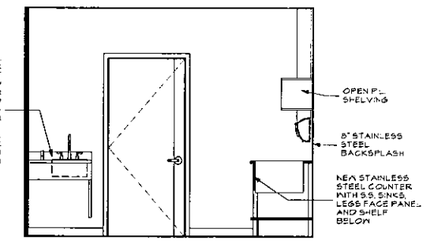

1 A1.2 INTERIOR ELEVATION @ LAB 114

SCALE: 3/8" = 1'-0"

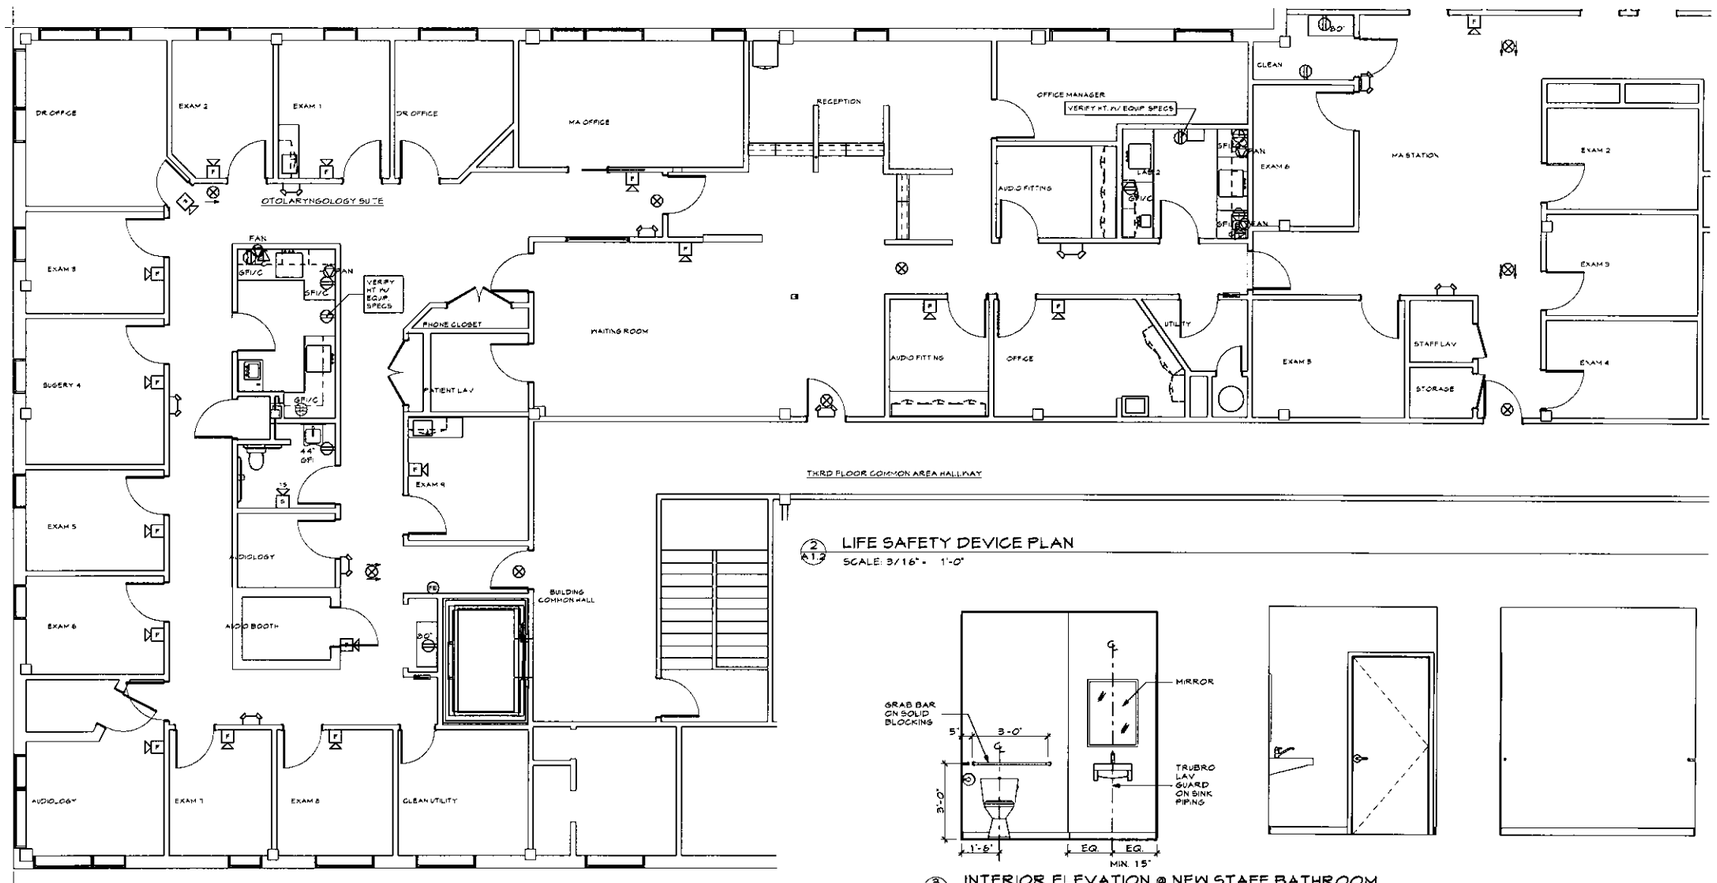

2 A1.2 LIFE SAFETY DEVICE PLAN

SCALE: 3/16" = 1'-0"

ELECTRICAL AND LIFE SAFETY DEVICE LEGEND

- DUPLEX OUTLET 18" AFF UNLESS NOTED OTHERWISE PROVIDE GFI @ TOILET ROOMS / AREAS WITH SINKS
- DUPLEX OUTLET ABOVE COUNTER TOP - 44" AFF PROVIDE GFI @ TOILET ROOMS / AREAS WITH SINKS
- DOUBLE DUPLEX OUTLET 18" AFF UNLESS NOTED OTHERWISE 'G' INDICATES COUNTER HEIGHT 'GFI' INDICATES GROUND FAULT
- SINGLE POWER OUTLET
- COMBINATION PHONE AND DATA OUTLET 18" AFF UNLESS NOTED OTHERWISE 'G' INDICATES COUNTER HEIGHT
- EXIT SIGN WITH ARROWS AS INDICATED - CEILING MOUNTED
- EXIT SIGN WITH ARROWS AS INDICATED - WALL MOUNTED
- EXISTING EXIT SIGN
- TWIN HEAD EMERGENCY LIGHT - 4 AVAILABLE FOR REUSE
- EXISTING TWIN HEAD EMERGENCY LIGHT
- FIRE ALARM SYSTEM-STROBE LIGHT (*=CANDELLA)
- FIRE ALARM SYSTEM-HORN/STROBE LIGHT (*=CANDELLA)
- EXISTING FIRE ALARM SYSTEM-HORN/STROBE LIGHT
- FIRE ALARM MANUAL PULL
- EXISTING FIRE ALARM MANUAL PULL
- FIRE EXTINGUISHER IN CABINET
- FIRE EXTINGUISHER - NO CABINET
- FIRE EXTINGUISHER - NO CABINET
- ELECTRICAL PANEL
- SWITCHES

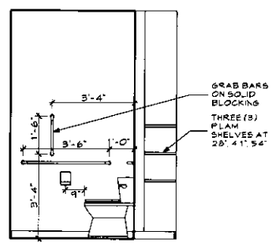

3 A1.2 INTERIOR ELEVATION @ NEW STAFF BATHROOM

SCALE: 3/8" = 1'-0"

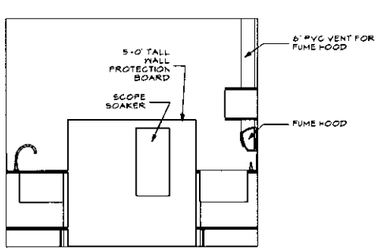

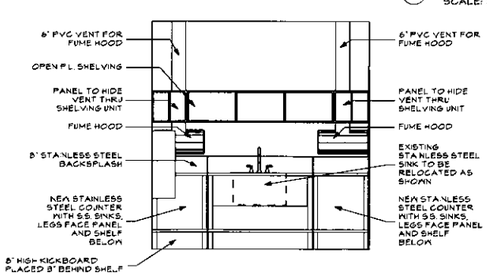

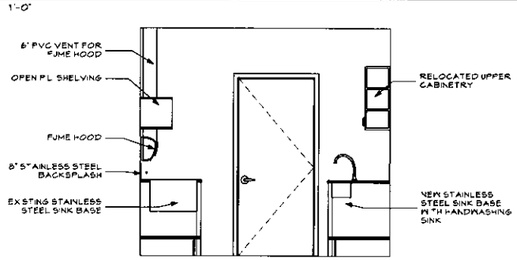

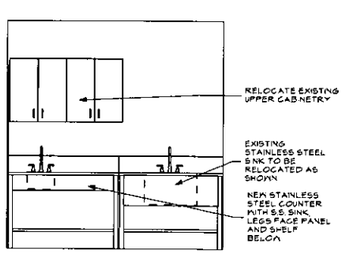

3 A1.2 INTERIOR ELEVATION @ LAB (4)

SCALE: 3/8" = 1'-0"

THIS DRAWING IS AN INSTRUMENT OF SERVICE AND SHALL REMAIN THE PROPERTY OF WHIPPLE-CALLENDER ARCHITECTS IT SHALL NOT BE USED FOR ANY OTHER PURPOSE THAT FOR WHICH IT IS SPECIFICALLY FURNISHED

MMP OTOLARYNGOLOGY

1250 FOREST AVENUE PORTLAND, MAINE

LICENSED ARCHITECT ANNE E CALLENDER No. 1861 STATE OF MAINE

WHIPPLE – CALLENDER ARCHITECTS

136 PLEASANT AVE
PORTLAND, ME 04103
P 207.775.2696
F 207.775.3631
www.pcarchitect.com

MARK	DATE	DESCRIPTION
	1/23/17	ISSUED FOR PERMITTING

DATE: 1/23/17
CHECKED BY: AEC
DRAWN BY: AEC
JOB: 16-070

SHEET TITLE: LIFE SAFETY & ELECTRICAL PLAN; INTERIOR ELEVATIONS OF LABS & LAV

A1.2