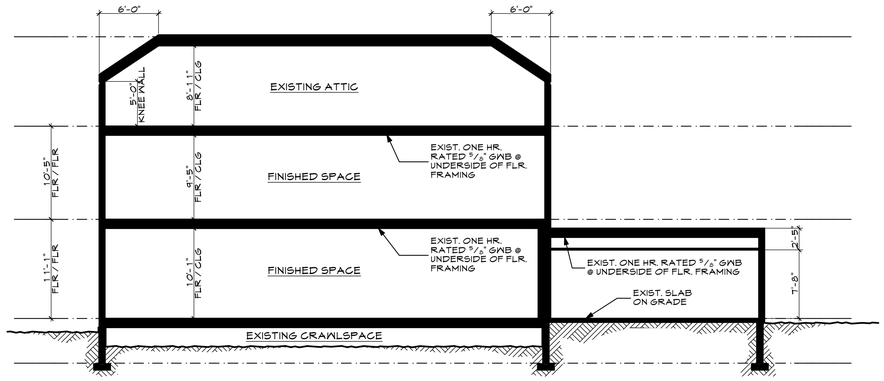

2 / A1.4 SECTION HEIGHT DIAGRAM

SCALE: 1/8" = 1'-0"

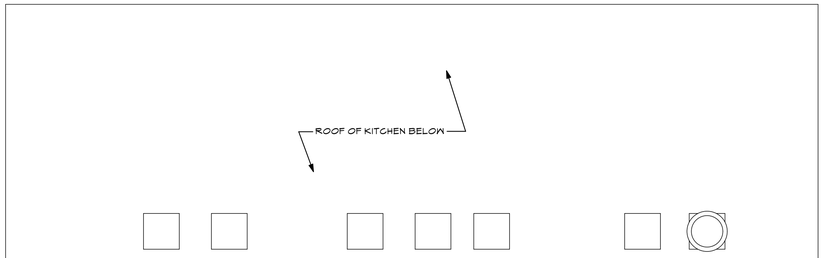

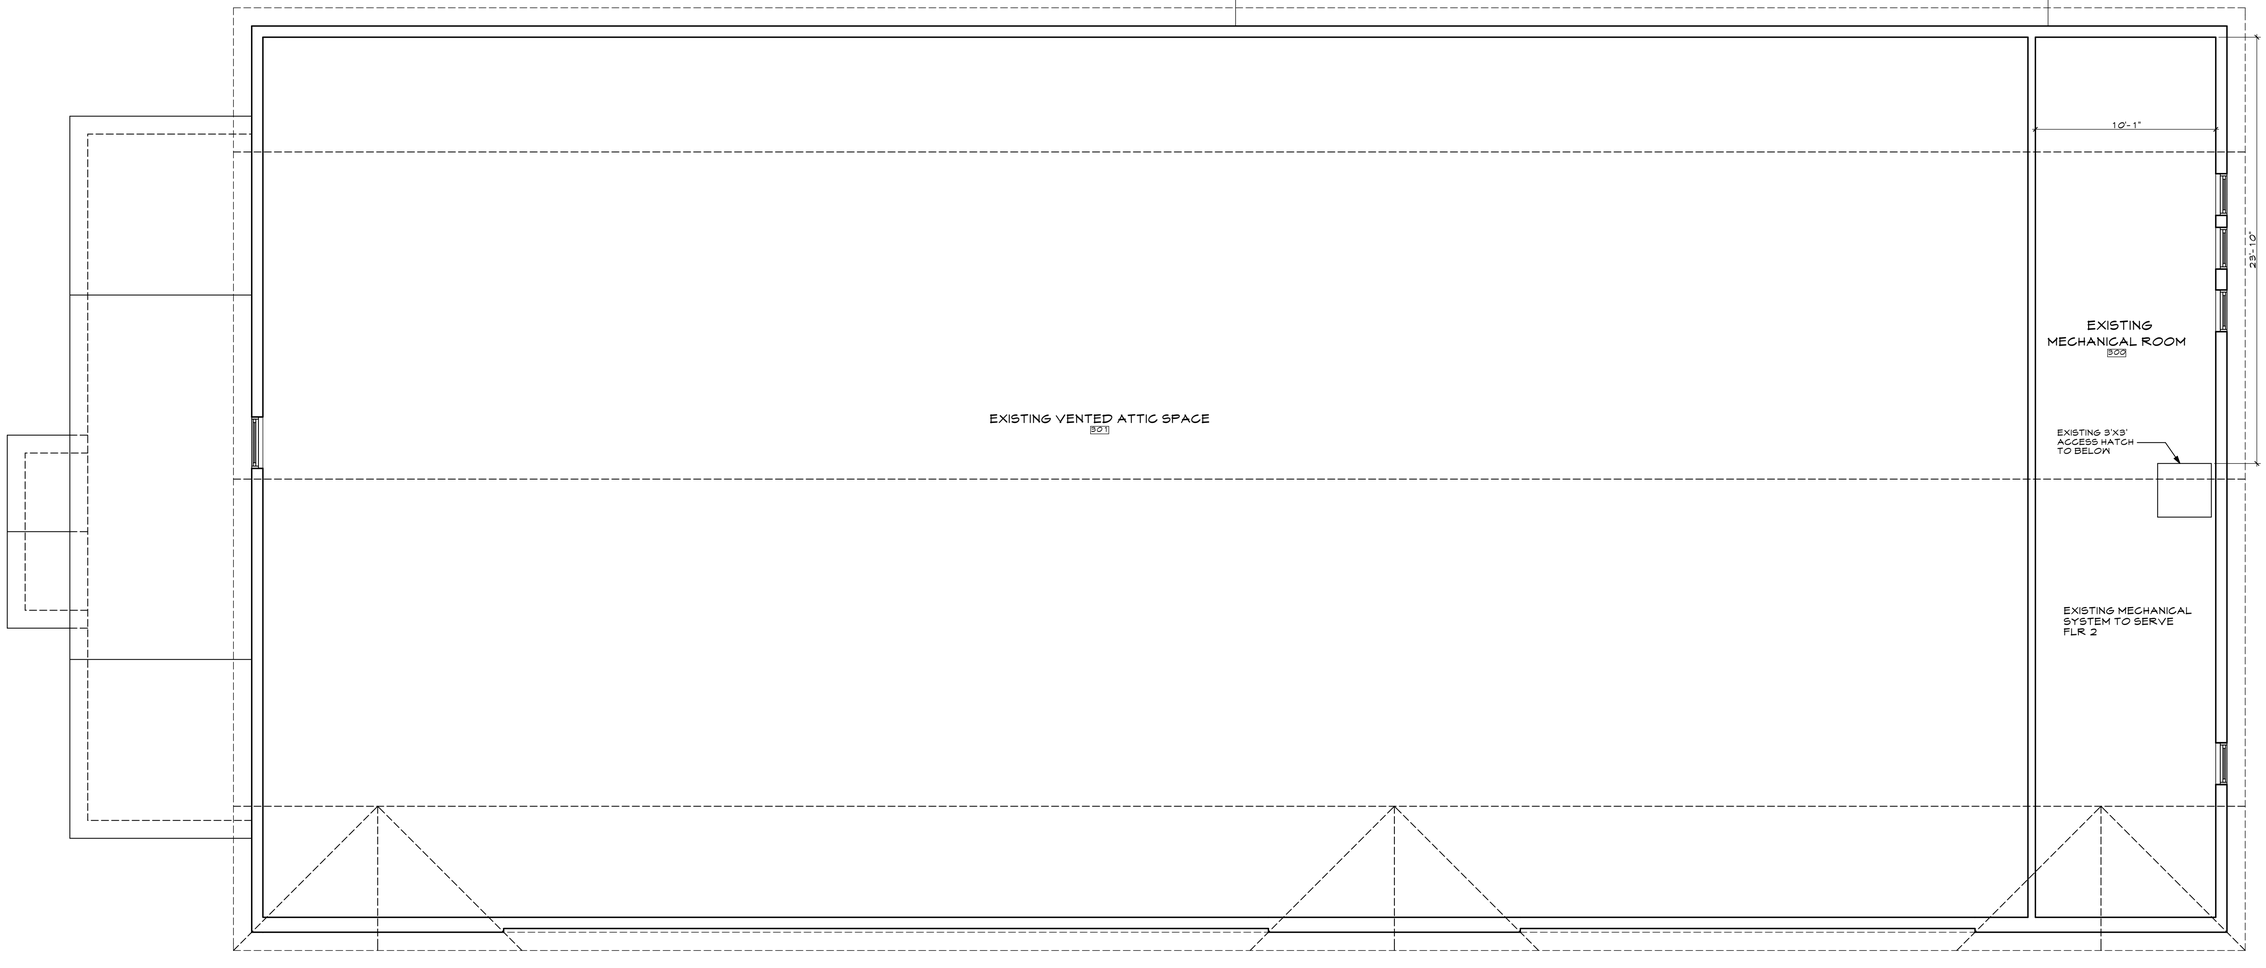

1 / A1.4 THIRD FLOOR PLAN

SCALE: 1/4" = 1'-0"

THIS DRAWING IS AN INSTRUMENT OF SERVICE AND SHALL REMAIN THE PROPERTY OF WHIPPLE CALLENDER ARCHITECTS. IT SHALL NOT BE USED FOR ANY OTHER PURPOSE THAT FOR WHICH IT IS SPECIFICALLY FURNISHED

PINETREE RECOVERY

17 BISHOP STREET PORTLAND, MAINE 04103

WHIPPLE CALLENDER ARCHITECTS

136 PLEASANT AVE.
PORTLAND, ME 04103
P 207.775.2696
F 207.775.3631
www.whipplecallender.com

MARK	DATE	DESCRIPTION

DATE: 8/31/17

CHECKED BY: JAD

DRAWN BY: CJC

JOB: 2017- BISHOP

SHEET TITLE: THIRD FLOOR PLAN

A1.4