LEGEND

WALL TO BE REMOVED

EXISTING WALL TO REMAIN

NEW WALL

LOCATION OF SMOKE BARRIER

PARTITION TYPES:
SEE DETAILS 1 & 2
SHEET A6.2

SEE SITE PLAN SHEET #LayID(ref) FOR INFORMATION

GROUND FLOOR GENERAL NOTES:

1. EXISTING 5/8" GWB @ EXTERIOR WALLS TO REMAIN

2. EXISTING WINDOWS TO REMAIN UNLESS NOTED OTHERWISE

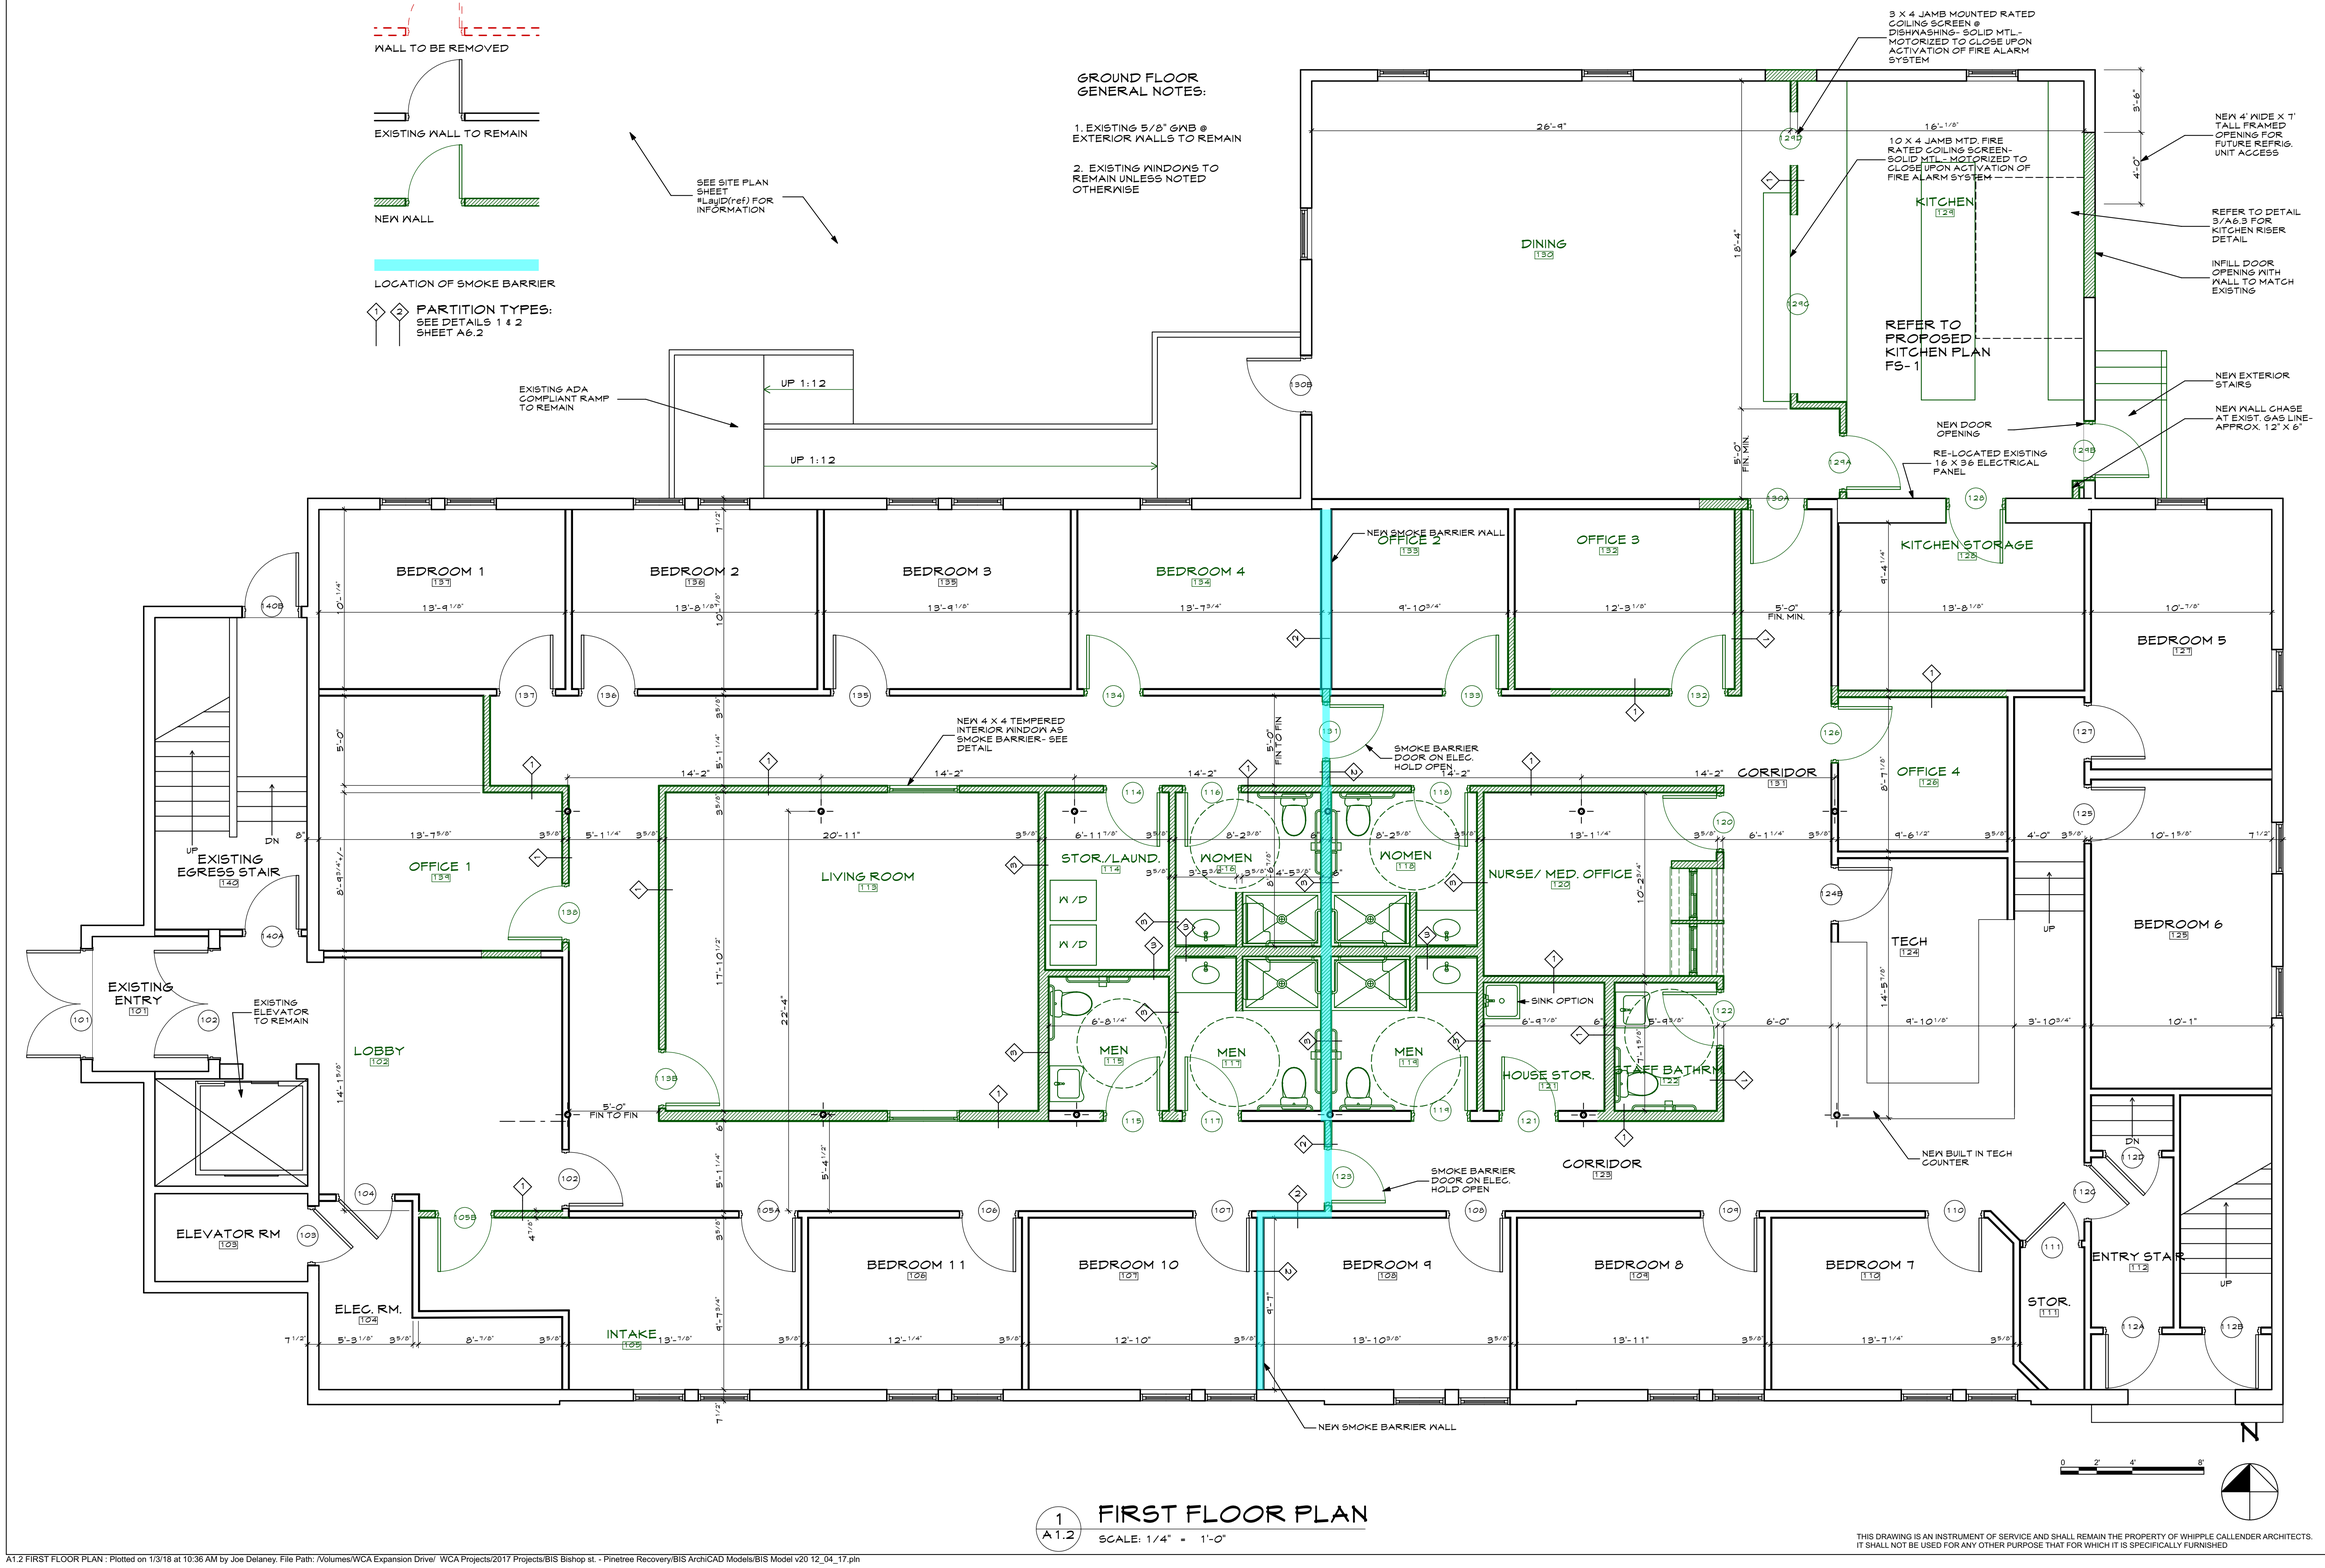

1 FIRST FLOOR PLAN
A1.2

SCALE: 1/4" = 1'-0"

THIS DRAWING IS AN INSTRUMENT OF SERVICE AND SHALL REMAIN THE PROPERTY OF WHIPPLE CALLENDER ARCHITECTS. IT SHALL NOT BE USED FOR ANY OTHER PURPOSE THAT FOR WHICH IT IS SPECIFICALLY FURNISHED

A1.2 FIRST FLOOR PLAN : Plotted on 1/3/18 at 10:36 AM by Joe Delaney. File Path: /Volumes/WCA Expansion Drive/ WCA Projects/2017 Projects/BIS Bishop st. - Pinetree Recovery/BIS ArchiCAD Models/BIS Model v20 12_04_17.pln

PINETREE RECOVERY
17 BISHOP STREET PORTLAND, MAINE 04103

WHIPPLE CALLENDER ARCHITECTS
136 PLEASANT AVE.
PORTLAND, ME 04103
P 207.775.2696
F 207.775.3631
www.whipplecallender.com

MARK	DESCRIPTION	DATE

DATE: 1/3/18
CHECKED BY: JAD
DRAWN BY: CJC
JOB: 2017- BISHOP
SHEET TITLE: FIRST FLOOR PLAN

A1.2