LIGHT FIXTURE SCHEDULE								
FIXTURE	SYMBOL	COUNT	TYPE	MODEL	LAMP	TRIM	FINISH/COLOR	NOTES
A		57	SURFACE MOUNTED					
B		64	2'X2' HUNG CEILING FIXTURE					
C		5	WALL MOUNTED ABOVE MIRROR					
D		4	SHOWER FIXTURE					

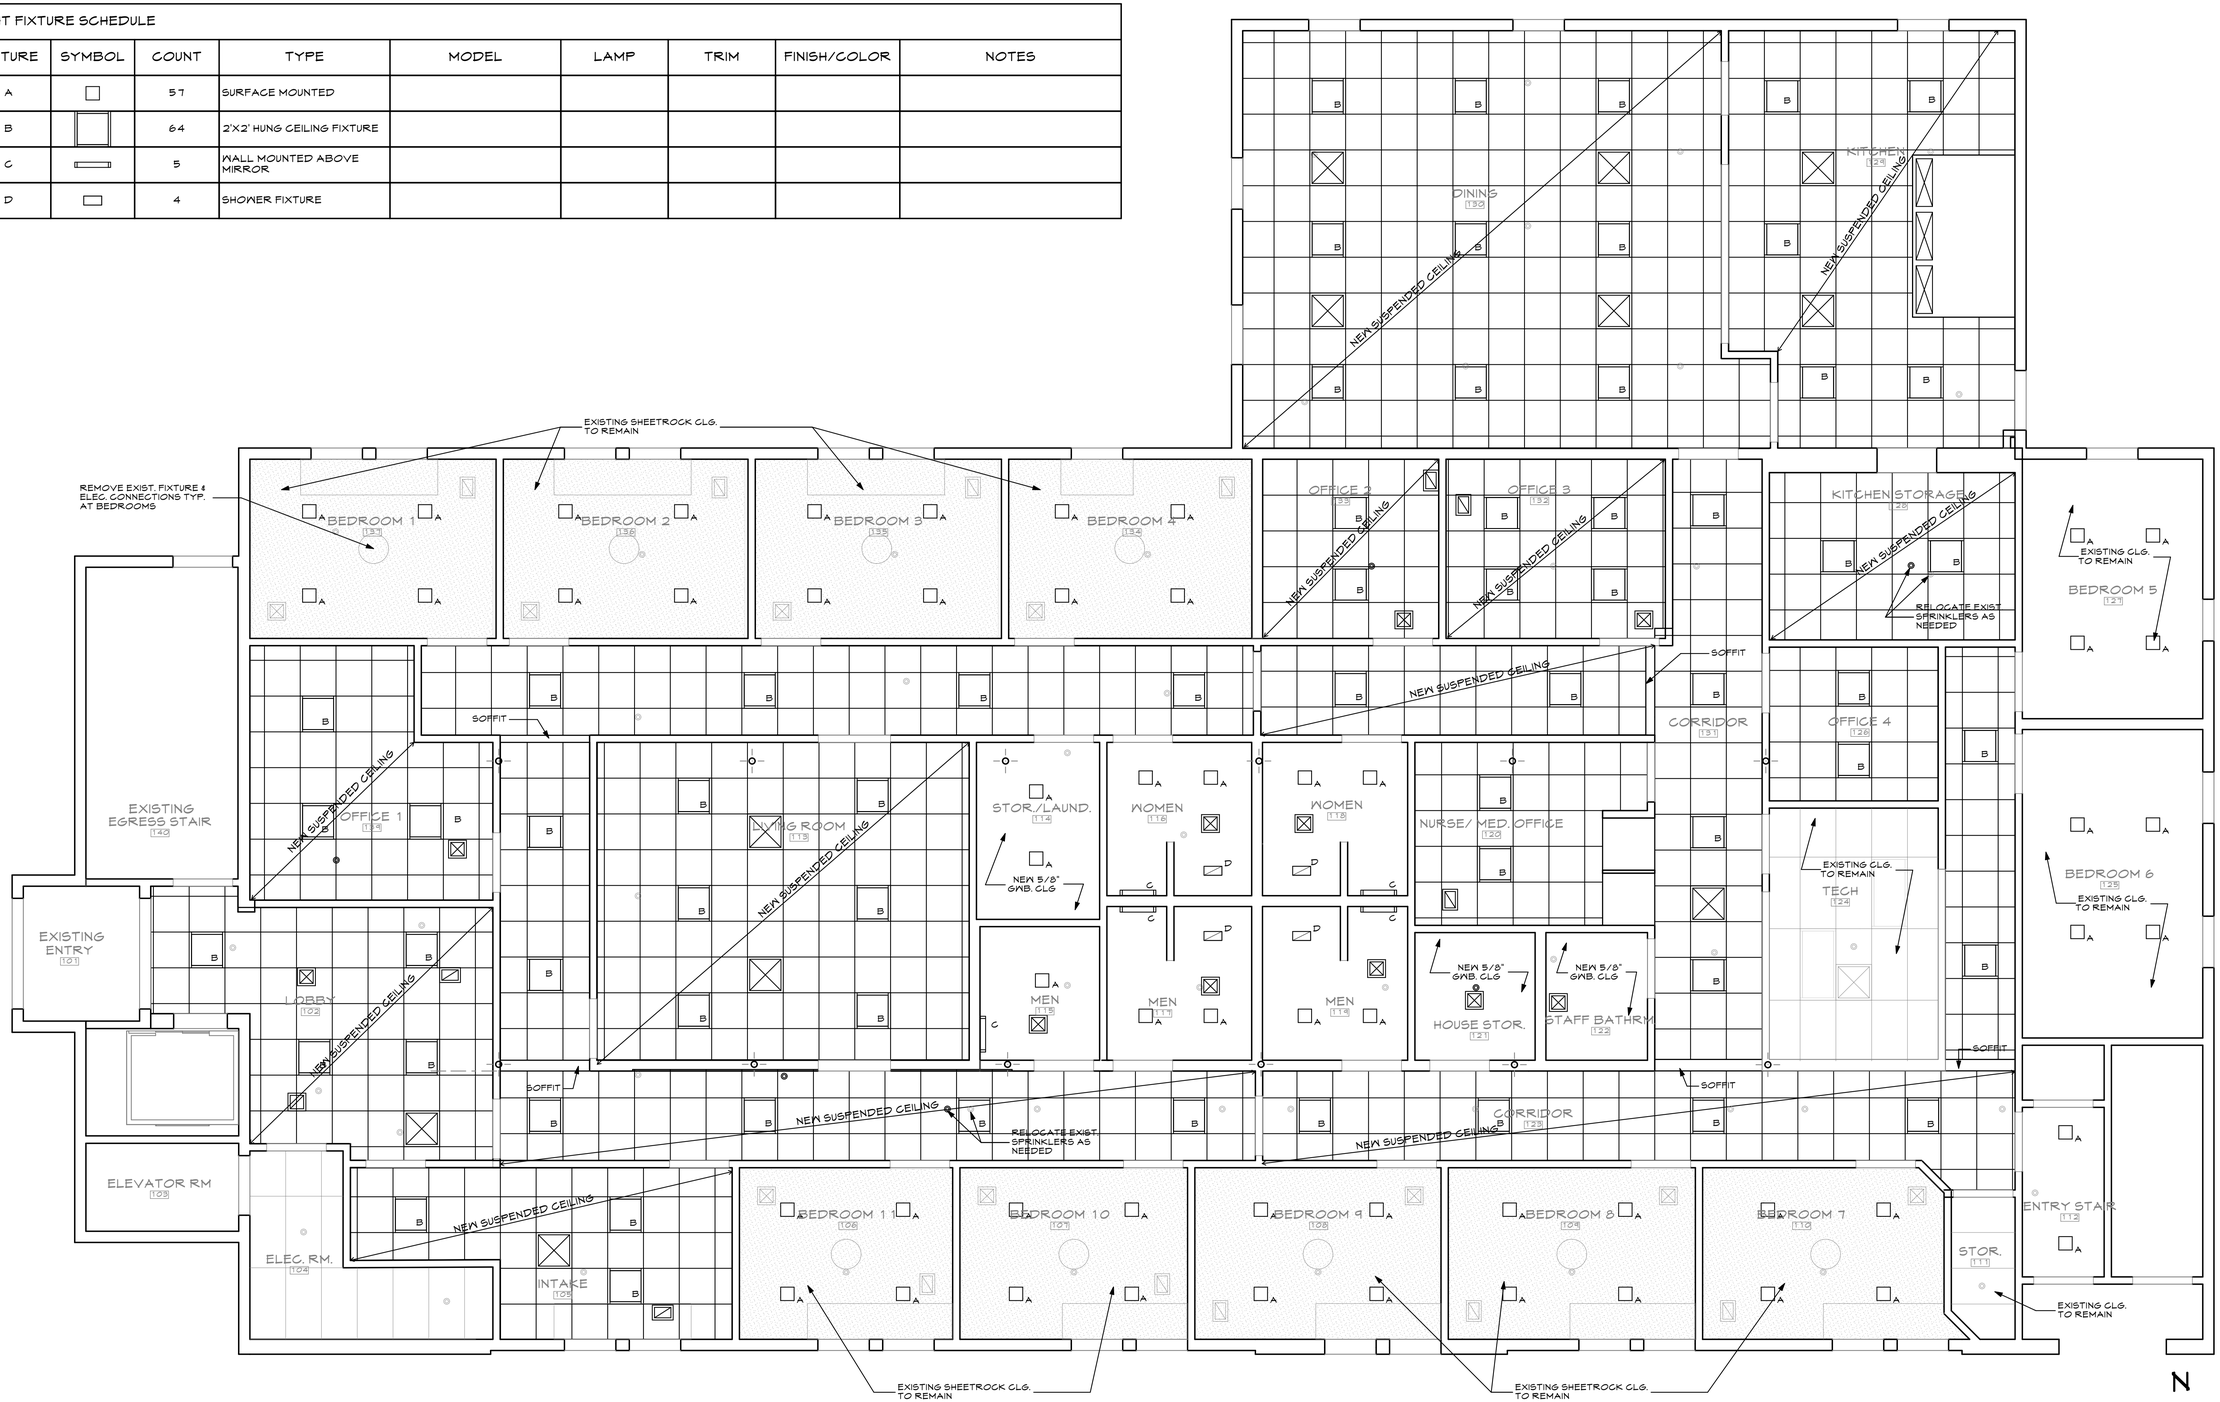

1 / A1.5 FIRST FLOOR REFLECTED CEILING PLAN

SCALE: 1/4" = 1'-0"

THIS DRAWING IS AN INSTRUMENT OF SERVICE AND SHALL REMAIN THE PROPERTY OF WHIPPLE CALLENDER ARCHITECTS. IT SHALL NOT BE USED FOR ANY OTHER PURPOSE THAT FOR WHICH IT IS SPECIFICALLY FURNISHED

PINETREE RECOVERY

17 BISHOP STREET PORTLAND, MAINE 04103

WHIPPLE CALLENDER ARCHITECTS

136 PLEASANT AVE.
PORTLAND, ME 04103
P 207.775.2696
F 207.775.3631
www.whipplecallender.com

MARK	DATE	DESCRIPTION

DATE: 1/3/18
CHECKED BY: JAD
DRAWN BY: CJC
JOB: 2017- BISHOP
SHEET TITLE: FIRST FLOOR REFLECTED CEILING PLAN

A1.5