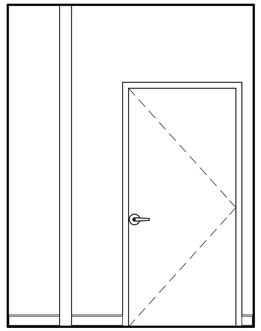

1 A4.1 INT. ELEV. LAUNDRY
SCALE: 1/2" = 1'-0"

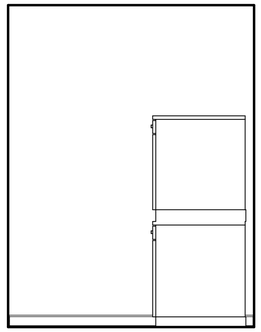

2 A4.1 INT. ELEV. LAUNDRY
SCALE: 1/2" = 1'-0"

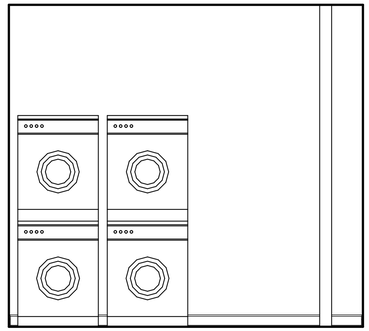

3 A4.1 INT. ELEV. LAUNDRY
SCALE: 1/2" = 1'-0"

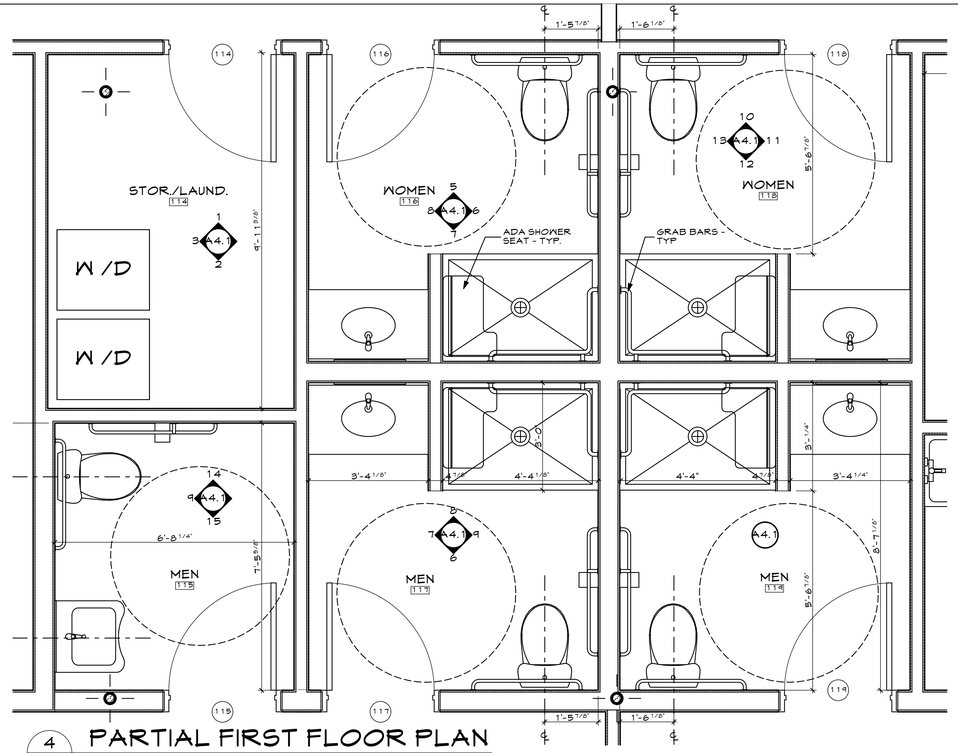

4 A4.1 PARTIAL FIRST FLOOR PLAN
SCALE: 1/2" = 1'-0"

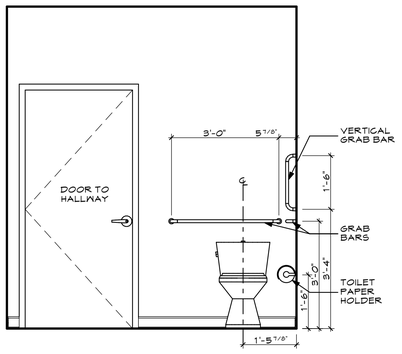

5 A4.1 INT. ELEV. BATH
SCALE: 1/2" = 1'-0"

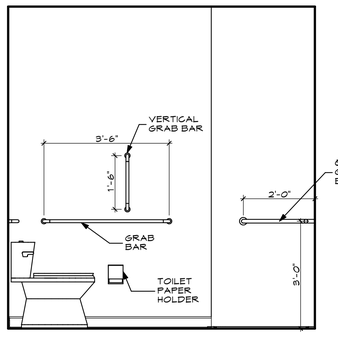

6 A4.1 INT. ELEV. BATH
SCALE: 1/2" = 1'-0"

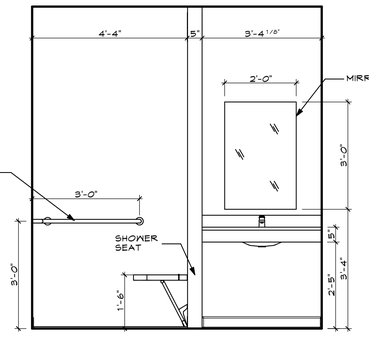

7 A4.1 INT. ELEV. BATH
SCALE: 1/2" = 1'-0"

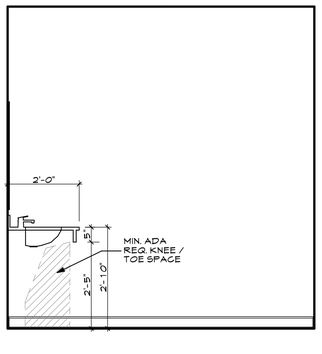

8 A4.1 INT. ELEV. BATH
SCALE: 1/2" = 1'-0"

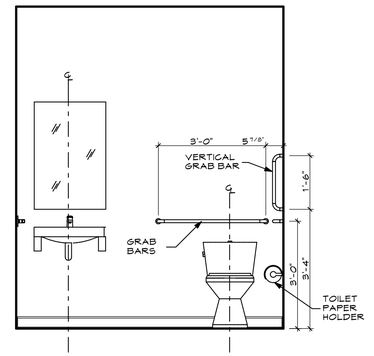

9 A4.1 INT. ELEV. TOILET
SCALE: 1/2" = 1'-0"

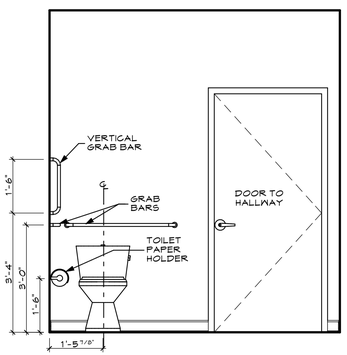

10 A4.1 INT. ELEV. BATH
SCALE: 1/2" = 1'-0"

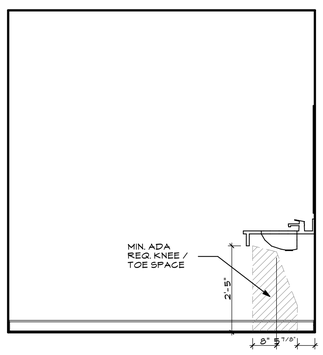

11 A4.1 INT. ELEV. BATH
SCALE: 1/2" = 1'-0"

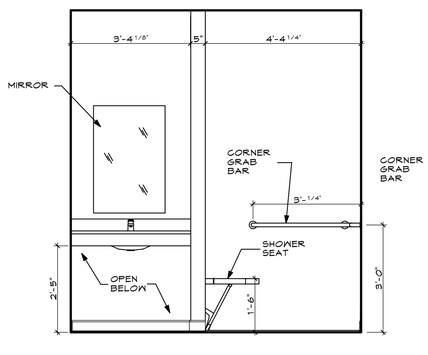

12 A4.1 INT. ELEV. BATH
SCALE: 1/2" = 1'-0"

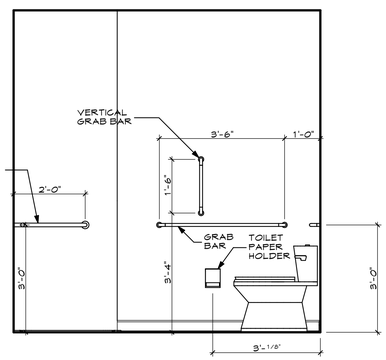

13 A4.1 INT. ELEV. BATH
SCALE: 1/2" = 1'-0"

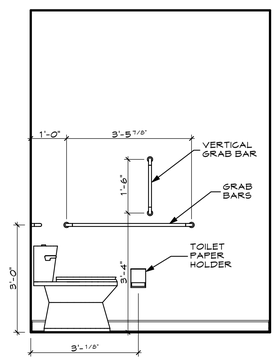

14 A4.1 INT. ELEV. TOILET
SCALE: 1/2" = 1'-0"

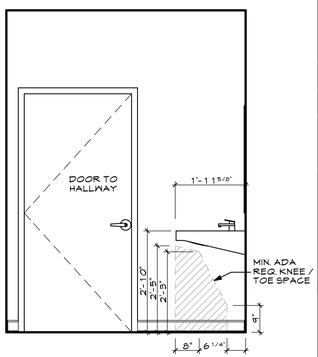

15 A4.1 INT. ELEV. TOILET
SCALE: 1/2" = 1'-0"

PINETREE RECOVERY

17 BISHOP STREET PORTLAND, MAINE 04103

WHIPPLE CALLENDER ARCHITECTS

136 PLEASANT AVE.
PORTLAND, ME 04103
P 207.775.2696
F 207.775.3631
www.whipplecallender.com

MARK	DATE	DESCRIPTION

DATE: 1/3/18
CHECKED BY: JAD
DRAWN BY: CJC
JOB: 2017- BISHOP
SHEET TITLE: INTERIOR ELEVATIONS

A4.1

THIS DRAWING IS AN INSTRUMENT OF SERVICE AND SHALL REMAIN THE PROPERTY OF WHIPPLE CALLENDER ARCHITECTS. IT SHALL NOT BE USED FOR ANY OTHER PURPOSE THAT FOR WHICH IT IS SPECIFICALLY FURNISHED

A4.1 INTERIOR ELEVATIONS : Plotted on 1/3/18 at 10:37 AM by Joe Delaney. File Path: /Volumes/WCA Expansion Drive/ WCA Projects/2017 Projects/BIS Bishop st. - Pinetree Recovery/BIS ArchiCAD Models/BIS Model v20 12_04_17.pln