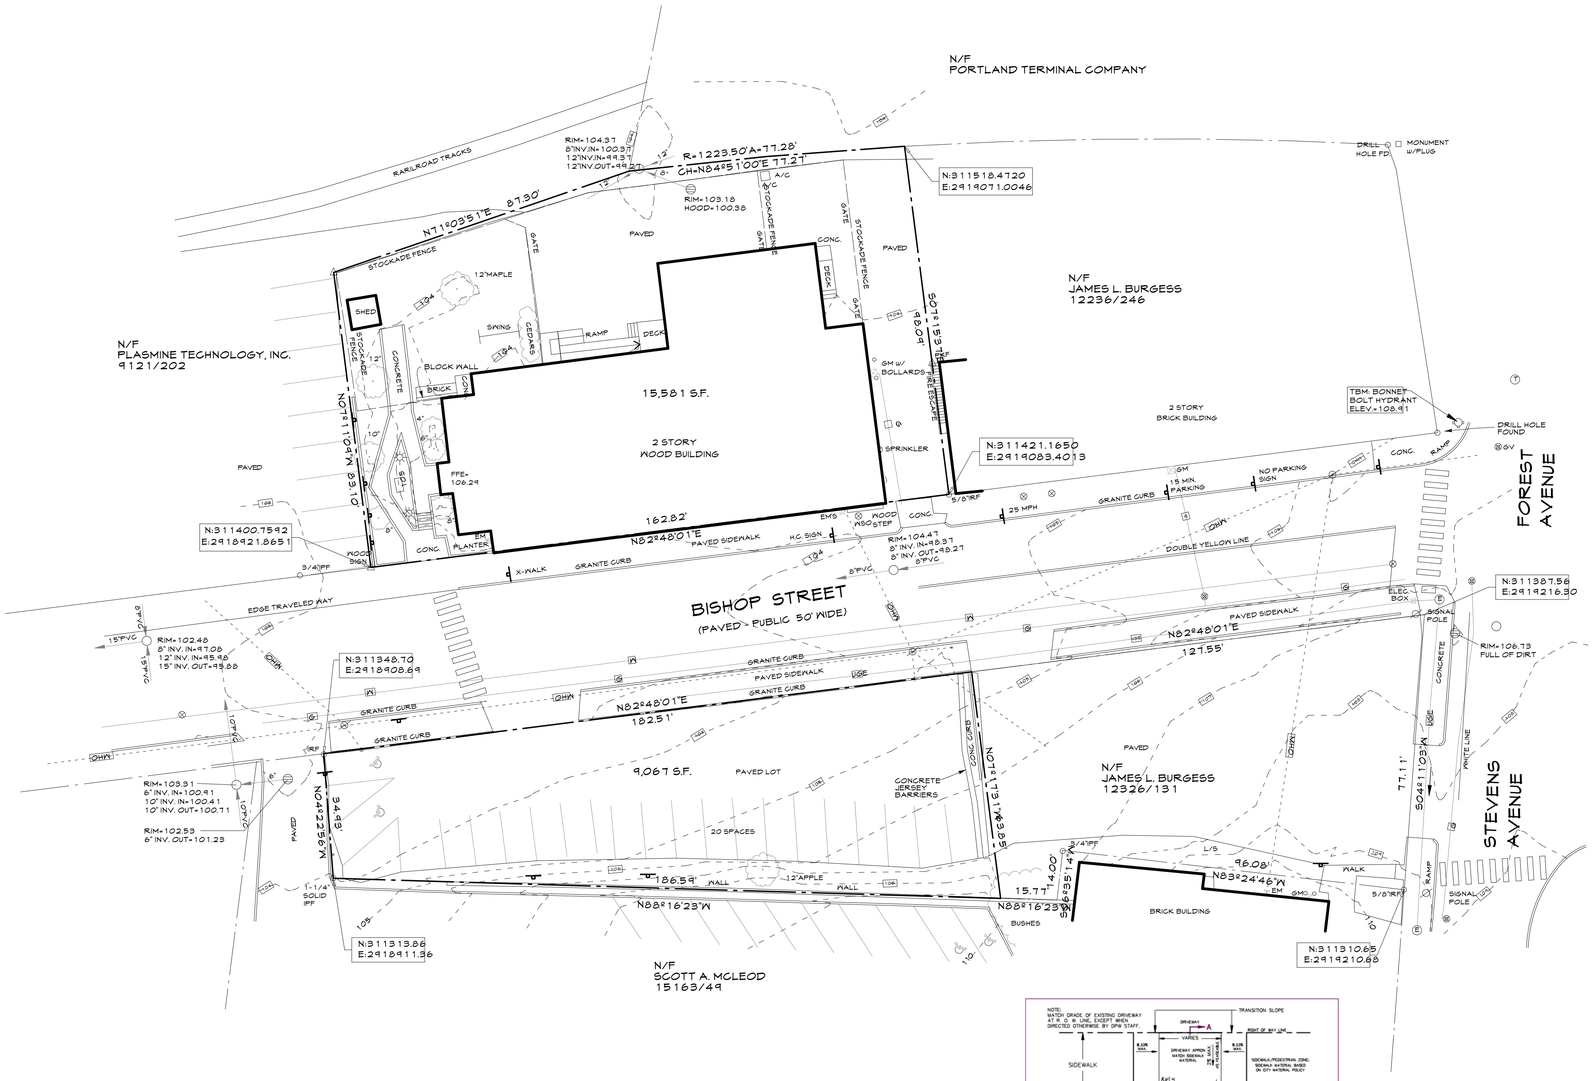

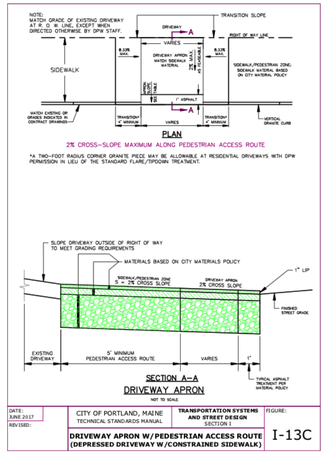

2
C1.1

NEW DRIVEWAY APRON DETAIL

SCALE: 1/32" = 1'-0"

LEGEND

- IRON PIPE OR ROD FOUND
- UTILITY POLE
- MANHOLE
- EM ELECTRIC METER
- SIGN
- CATCH BASIN
- HYDRANT
- WATER VALVE OR SHUTOFF
- GAS VALVE
- DECIDUOUS TREE
- CURB
- OHW OVERHEAD WIRES
- UGE UNDERGROUND POWER
- W WATER LINE
- G GAS LINE
- PROPERTY LINE
- 100 1' CONTOUR

GRAPHIC SCALE

0 10' 20' 40' 80'

PLAN NORTH

THIS DRAWING IS AN INSTRUMENT OF SERVICE AND SHALL REMAIN THE PROPERTY OF WHIPPLE CALLENDER ARCHITECTS. IT SHALL NOT BE USED FOR ANY OTHER PURPOSE THAT FOR WHICH IT IS SPECIFICALLY FURNISHED

PINETREE RECOVERY

17 BISHOP STREET PORTLAND, MAINE 04103

WHIPPLE CALLENDER ARCHITECTS

136 PLEASANT AVE.
PORTLAND, ME 04103
P 207.775.2696
F 207.775.3631
www.whipplecallender.com

MARK	DATE	DESCRIPTION

DATE: 1/3/18
CHECKED BY: JAD
DRAWN BY: CJC
JOB: 2017- BISHOP
SHEET TITLE: EXISTING SITE PLAN & DETAILS

C1.1