LEGEND

WALL TO BE REMOVED

EXISTING WALL TO REMAIN

NEW WALL

LOCATION OF SMOKE BARRIER

1 2 PARTITION TYPES:
SEE DETAILS 1 & 2
SHEET A6.2

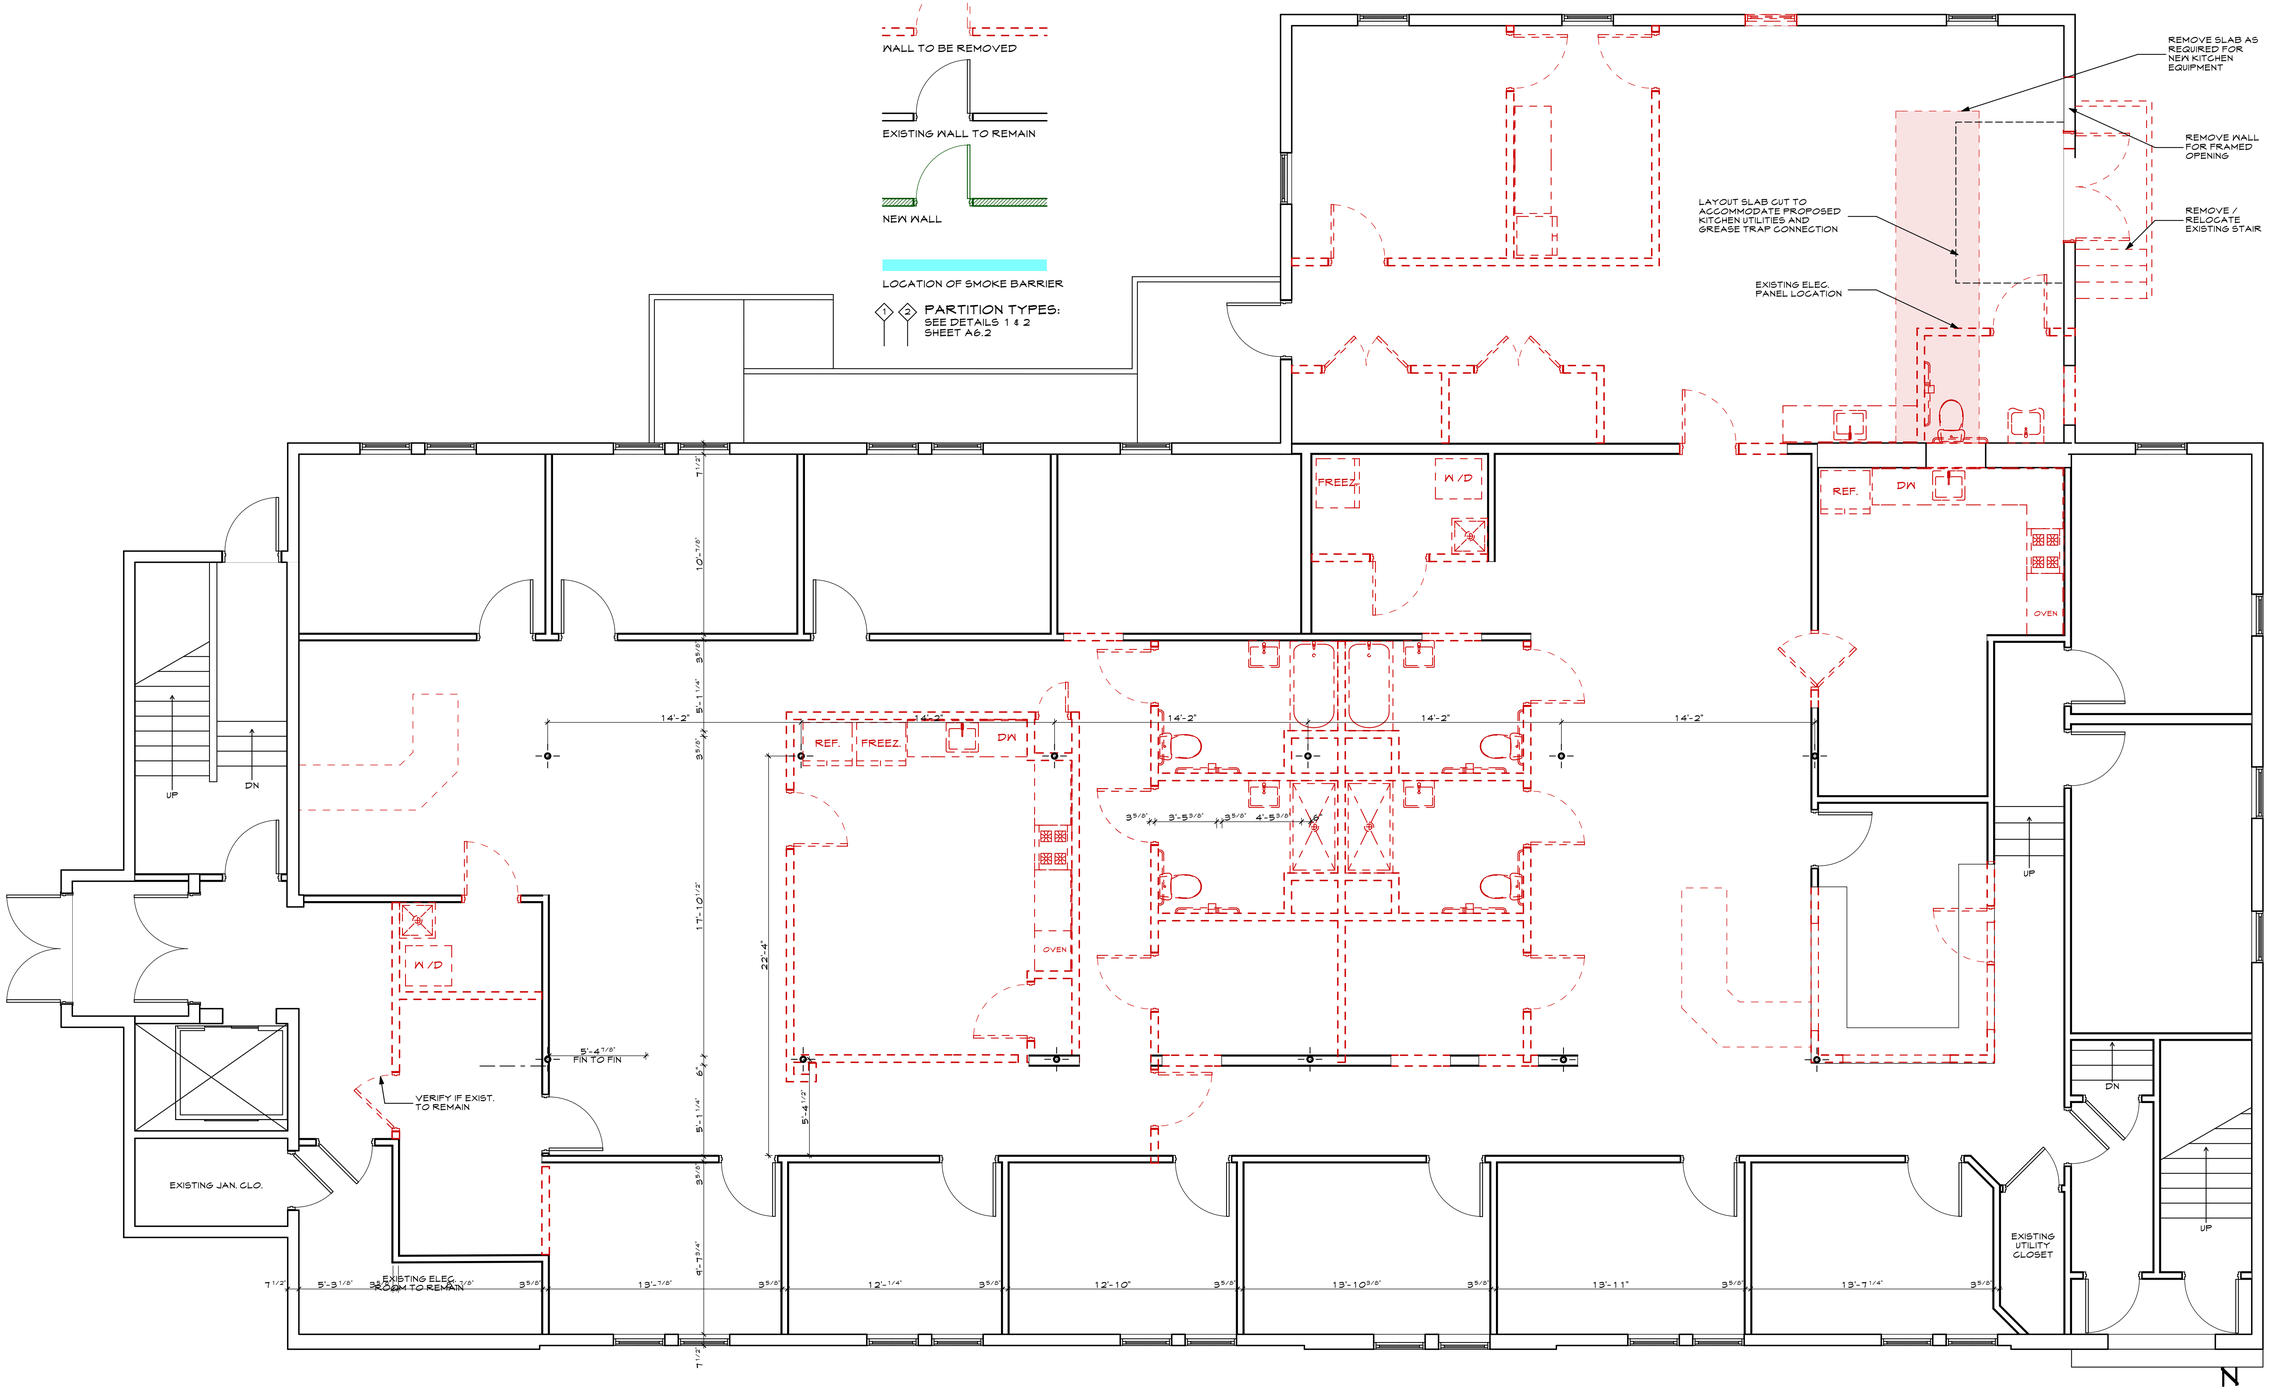

1 D1.1 FIRST FLOOR DEMO PLAN
SCALE: 1/4" = 1'-0"

PINETREE RECOVERY

17 BISHOP STREET PORTLAND, MAINE 04103

WHIPPLE CALLENDER ARCHITECTS

136 PLEASANT AVE.
PORTLAND, ME 04103
P 207.775.2696
F 207.775.3631
www.whipplecallender.com

MARK	DATE	DESCRIPTION

DATE: 12/19/17
CHECKED BY: JAD
DRAWN BY: CJC
JOB: 2017-BISHOP
SHEET TITLE: FIRST FLOOR DEMO PLAN

D1.1

THIS DRAWING IS AN INSTRUMENT OF SERVICE AND SHALL REMAIN THE PROPERTY OF WHIPPLE CALLENDER ARCHITECTS.
IT SHALL NOT BE USED FOR ANY OTHER PURPOSE THAT FOR WHICH IT IS SPECIFICALLY FURNISHED