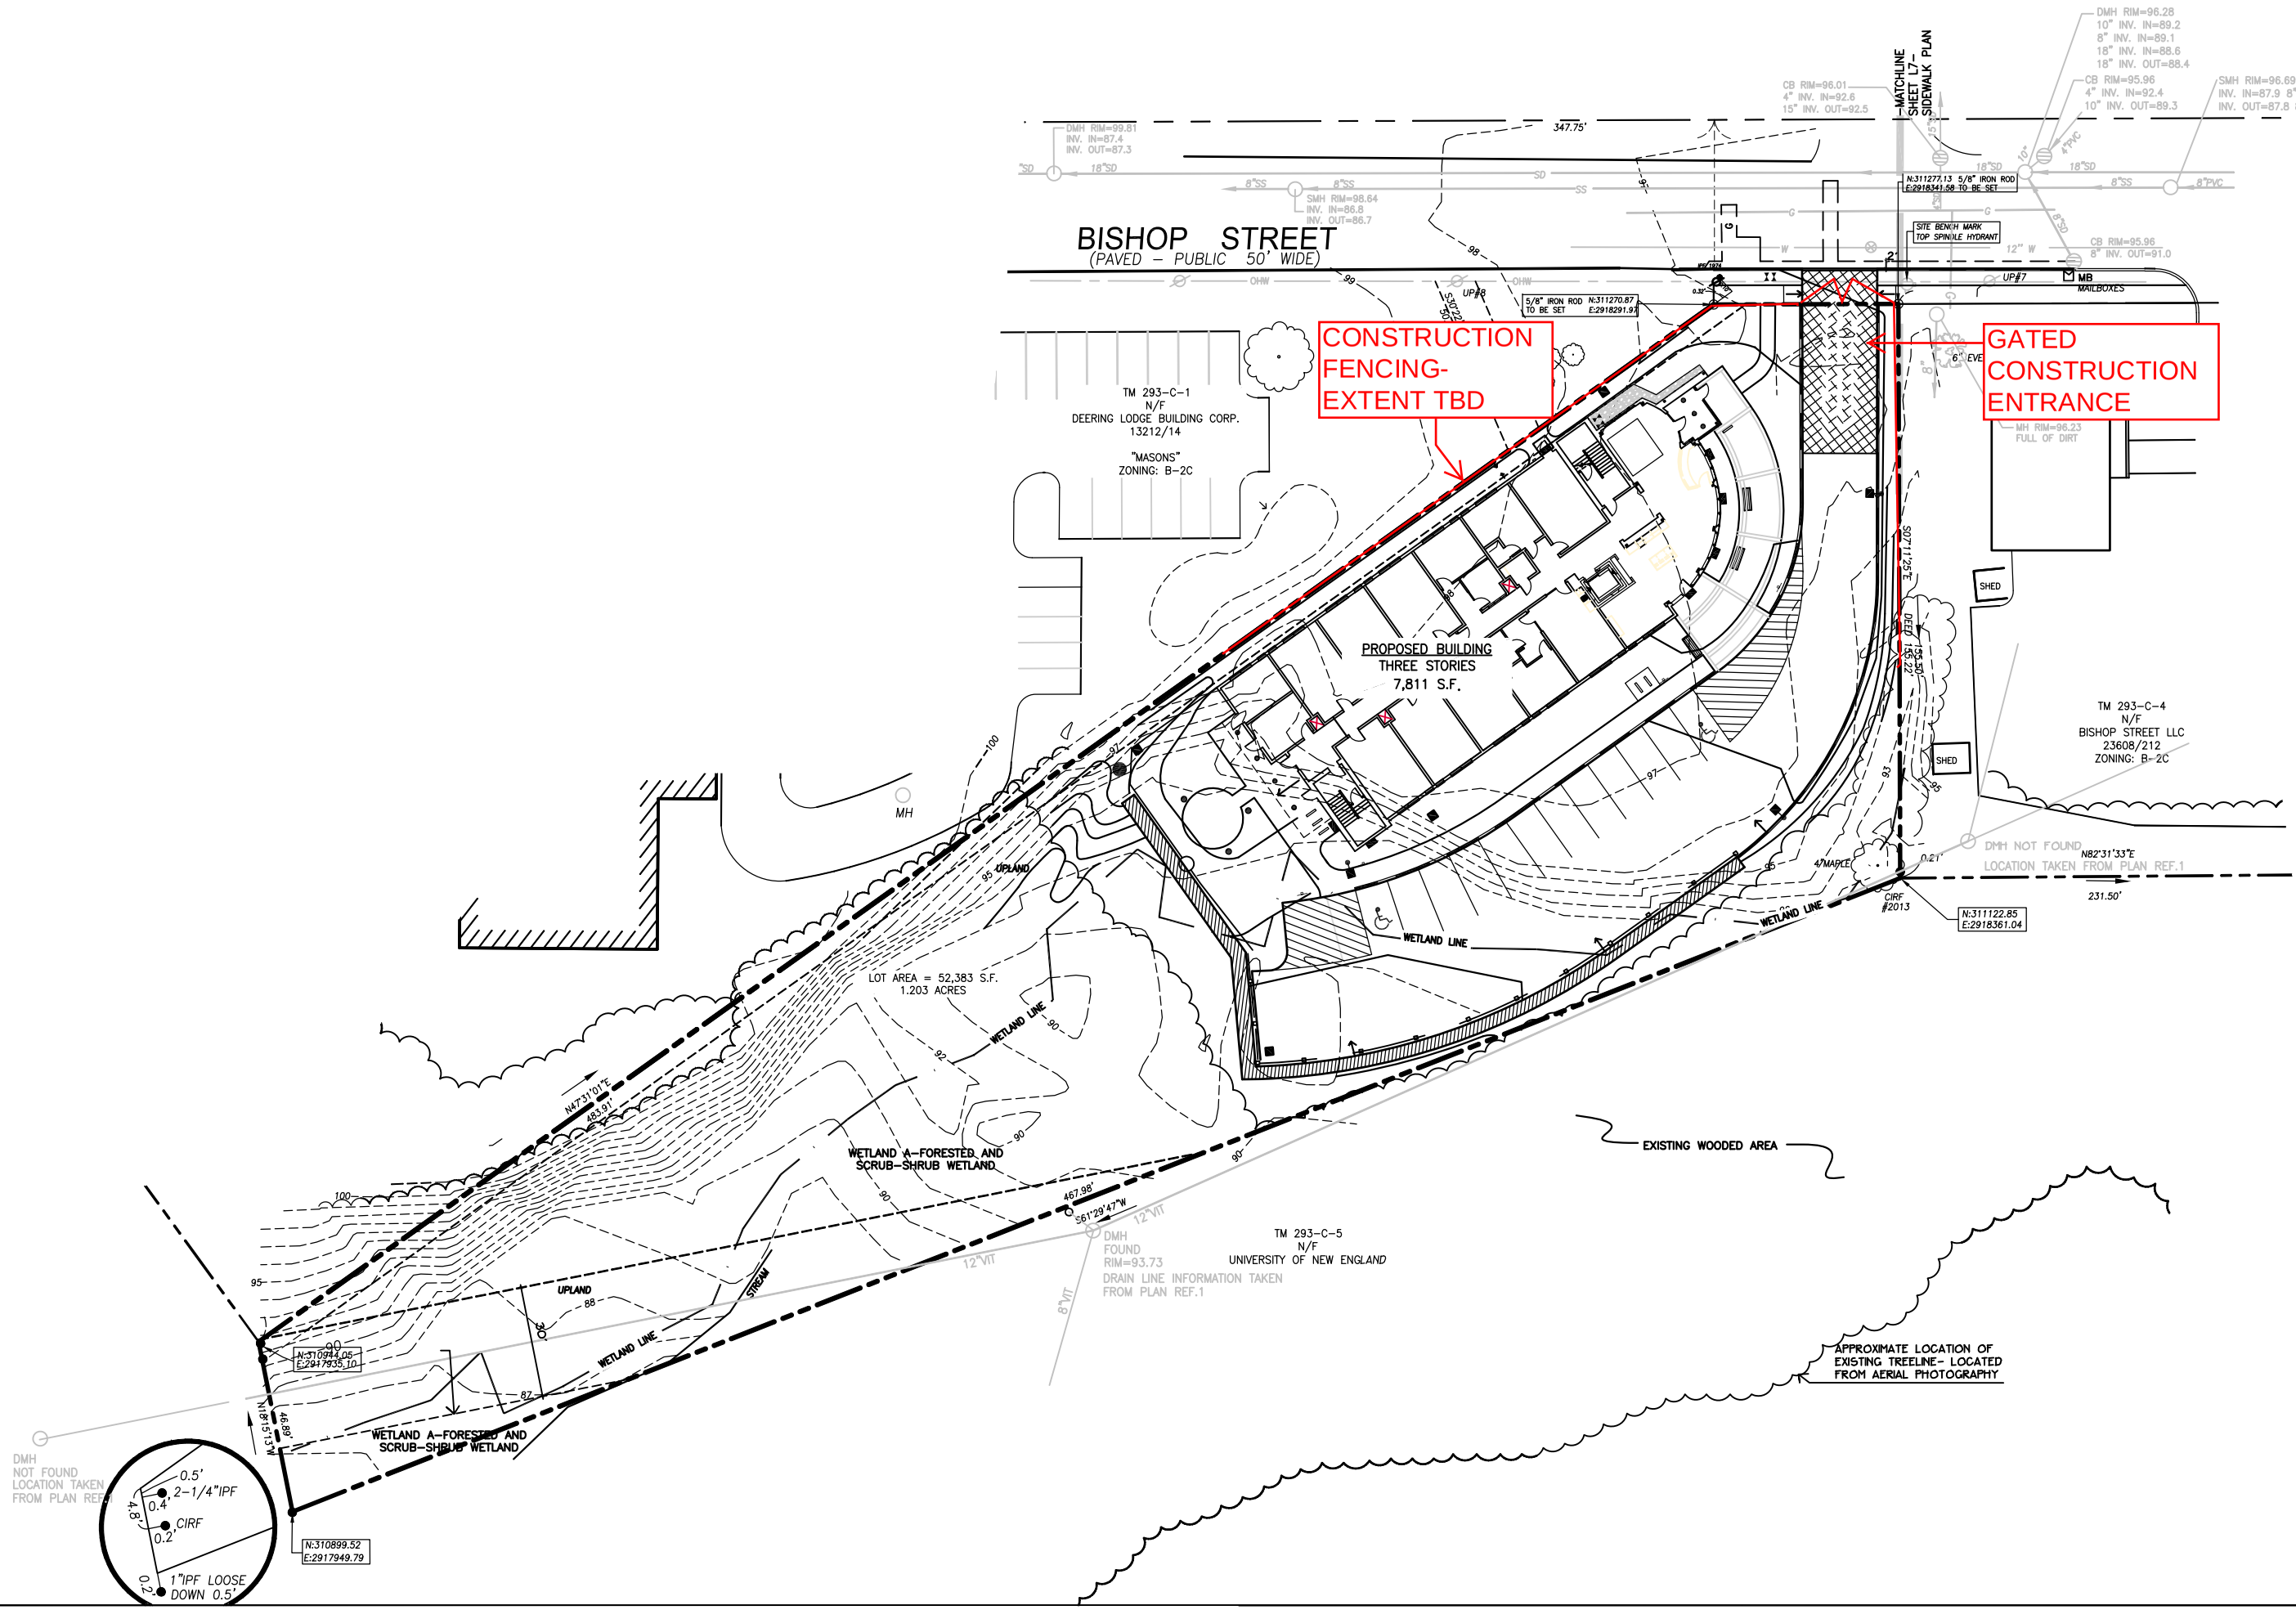

Prepared For:

Owner:

AVESTA BISHOP STREET LP
307 Cumberland Avenue
Portland, Maine 04101
Tel.: 207-553-7777

Prepared By:

MITCHELL & ASSOCIATES
Landscape Architects
The Staples School
70 Center Street
Portland, Maine 04101
Tel.: 207-774-4427

72 BISHOP STREET

Portland, Maine

Bishop Street

Date:
APRIL 10, 2015

Issued For:
SITE PLAN AND SUBDIVISION PLAN REVIEW

Revisions:

Reproduction or reuse of this document without the expressed written consent of Mitchell & Associates is prohibited. © 2014

Title:
CONSTRUCTION MANAGEMENT PLAN

Scale: 1"= 20'

0 10 20 40 ft.

North:

Sheet No.:
A