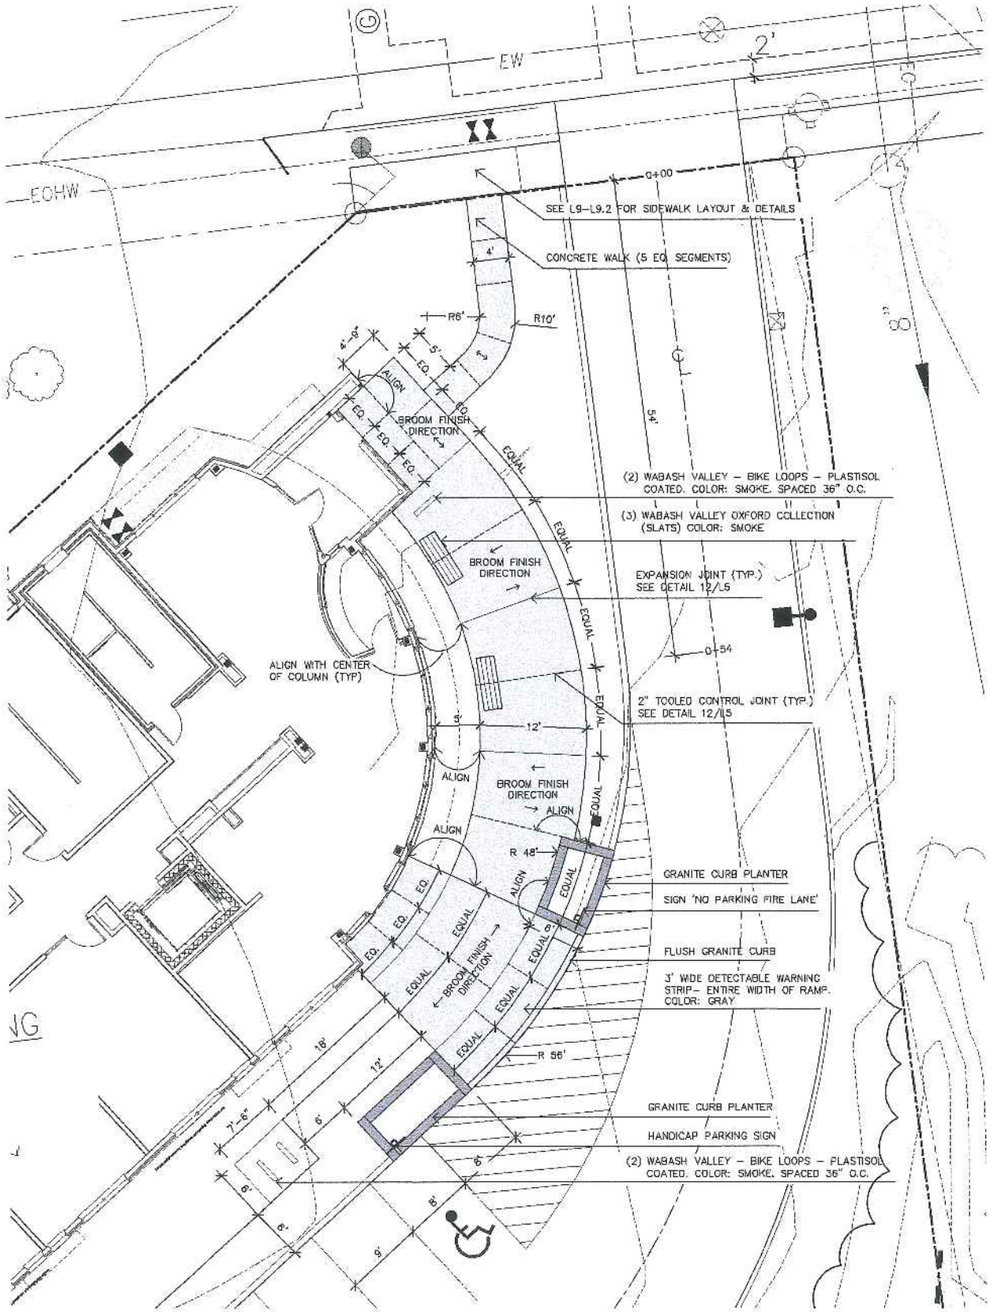

1 L2.1 EAST TERRACE - LAYOUT
SCALE: 1/8"=1'-0"

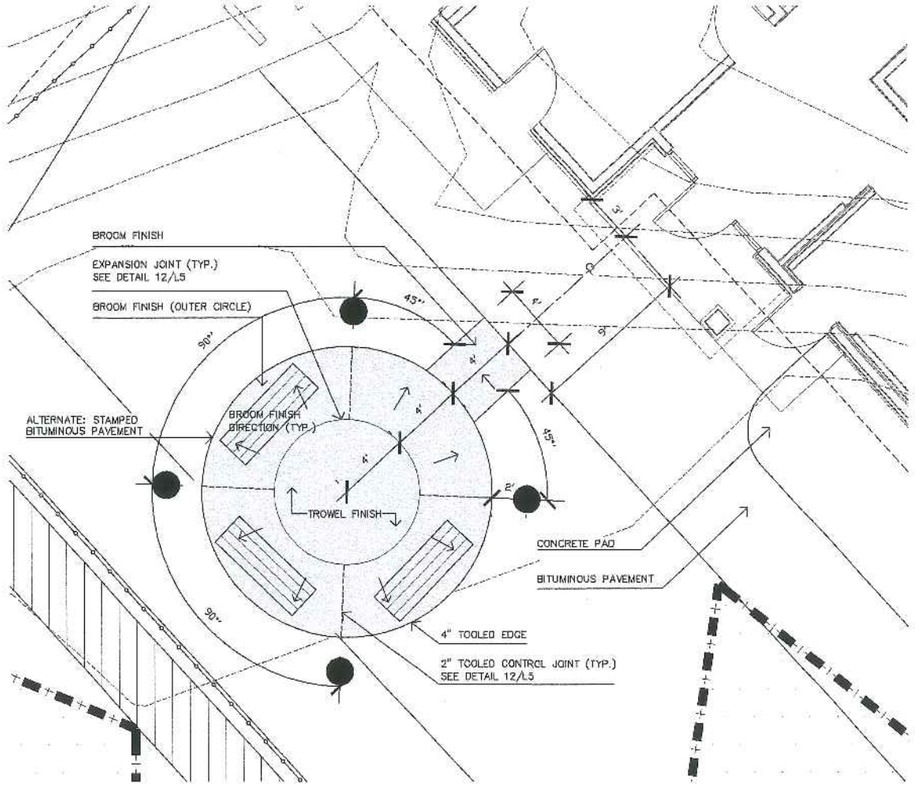

2 L2.1 CONCRETE SITTING AREA - LAYOUT
SCALE: 1/4"=1'-0"

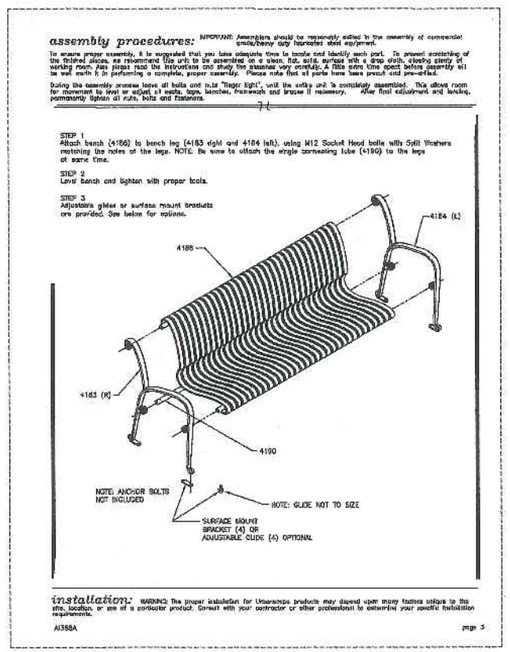

3 L2.1 WABASH VALLEY OXFORD COLLECTION BENCH - DETAIL
SCALE: 1/4"=1'-0"

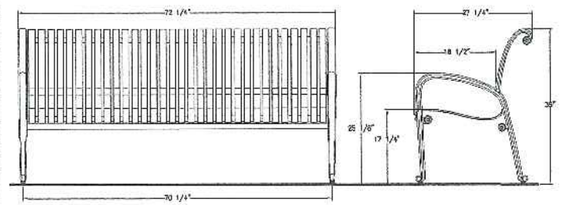

Prepared For:
Owner:
AVESTA BISHOP STREET LP
307 Cumberland Avenue
Portland, Maine 04101
Tel.: 207-553-7777

Prepared By:
MITCHELL & ASSOCIATES
Landscape Architects
The Staples School
70 Center Street
Portland, Maine 04101
Tel.: 207-774-4427

72 BISHOP STREET

Portland, Maine

Bishop Street

Date: JANUARY 8, 2016

Issued For: ISSUED TO BID

Revisions:
Rev: 5/22/15
Rev: 6/22/15
Rev: 11/20/15
Issued for: 90% Maine Housing Submission 11/25/15

Reproduction or reuse of this document without the expressed written consent of Mitchell & Associates is prohibited. © 2014

Title: LAYOUT PLAN

Scale: 1"= 20'

0 10 20 40 ft.

North:

Sheet No.: L2.1

LICENSED LANDSCAPE ARCHITECT ROBERT B. MITCHELL No. 1615