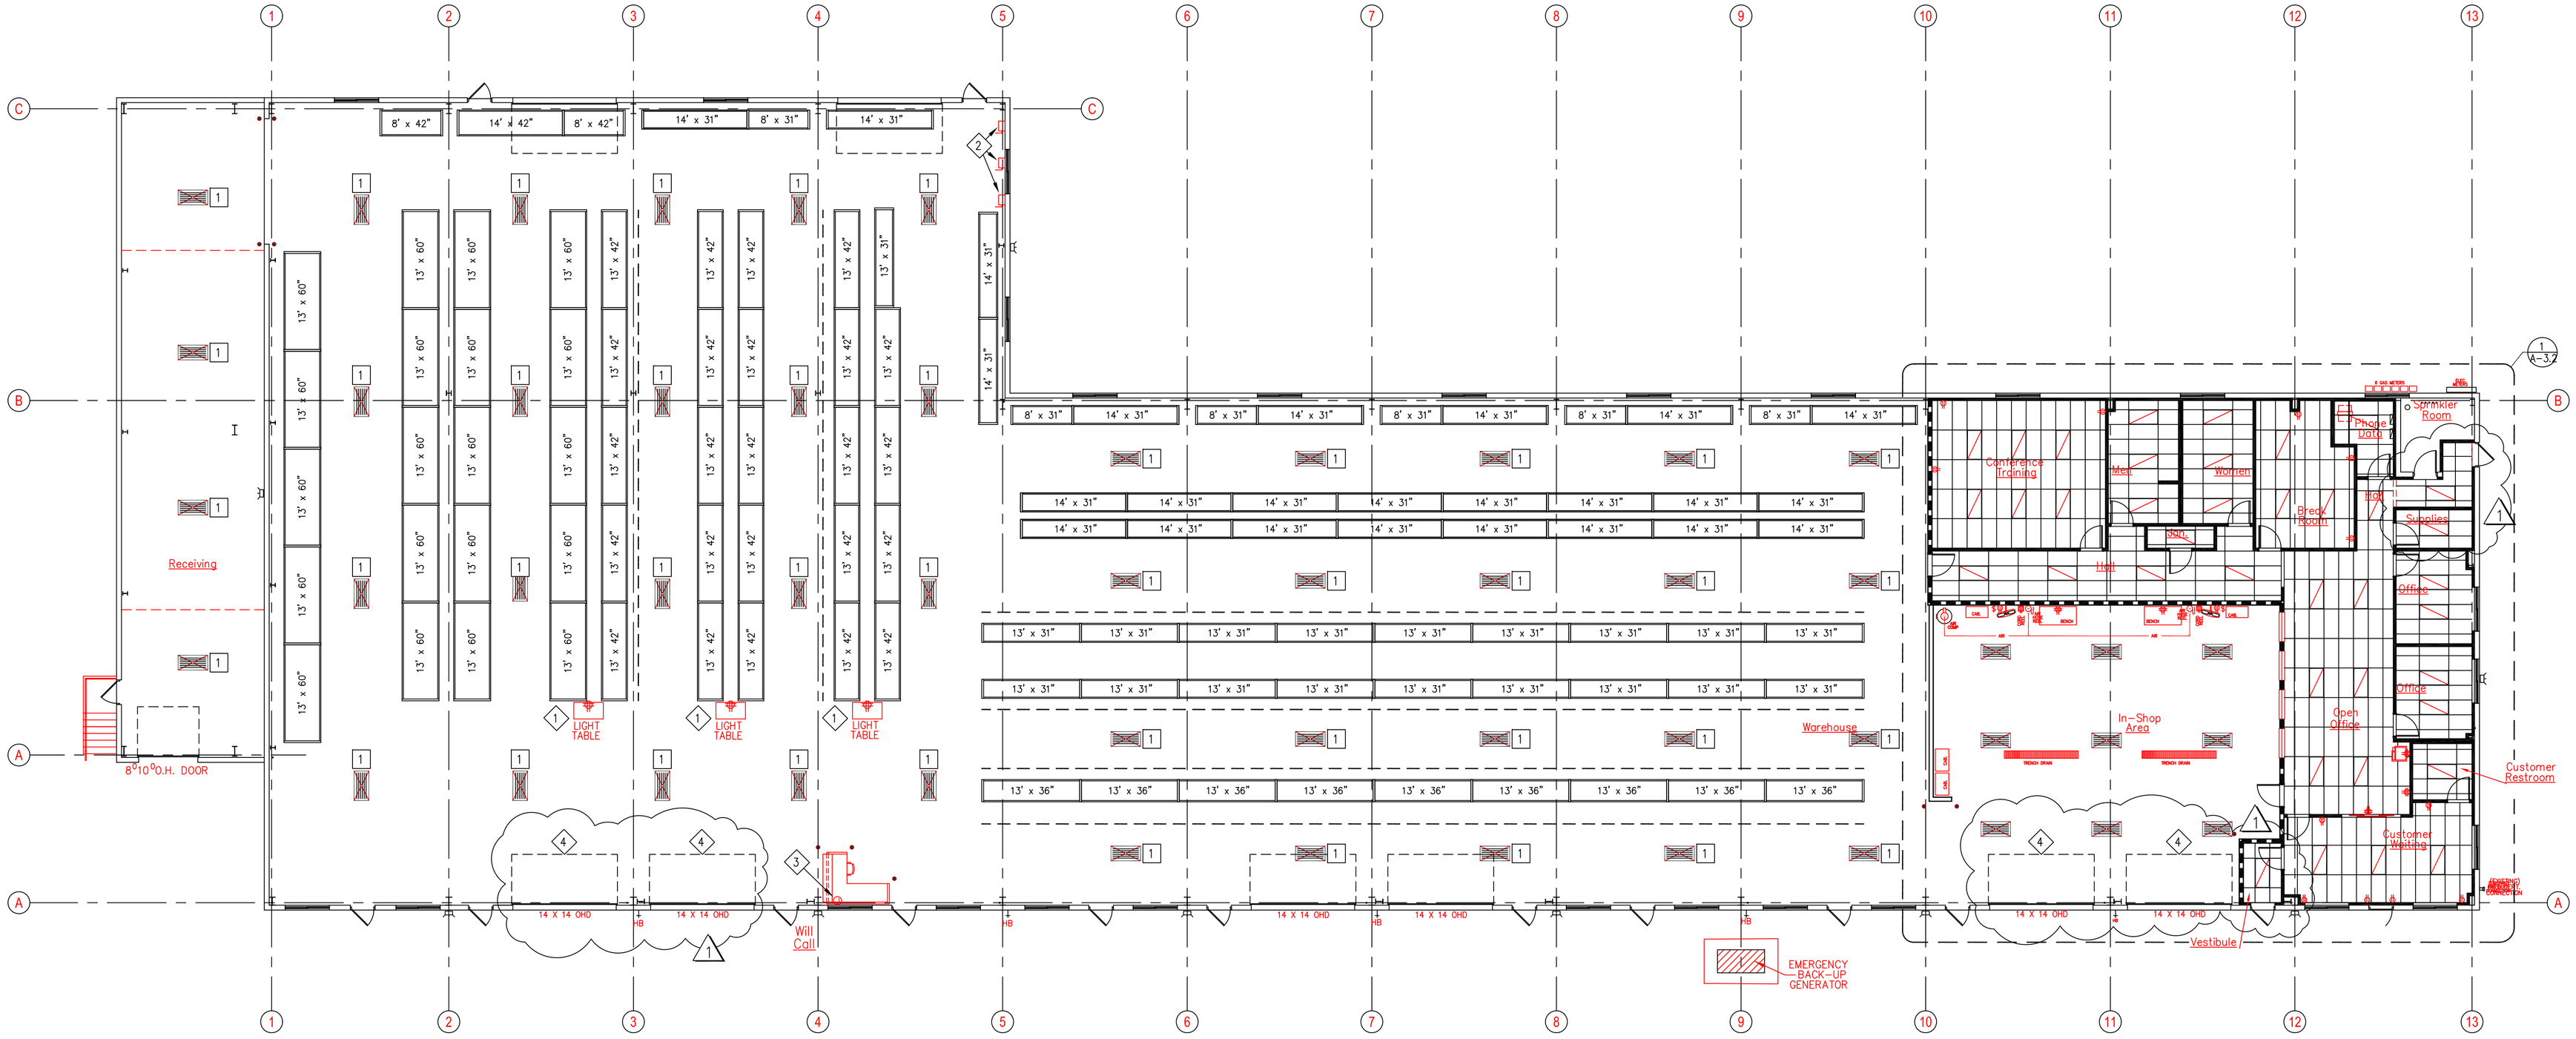

1 Floor Plan
SCALE – 3/32" = 1'-0"

Reflected Ceiling Plan Key

	2' x 4', 3-BULB FLUORESCENT LIGHT FIXTURE RECESSED INTO SUSPENDED CEILING.
	4' LONG, SURFACE-MOUNT 2-LAMP FLUORESCENT LIGHT FIXTURE WITH WRAP-AROUND LENSE
	6-LAMP, 2x4 CHAIN MOUNT, T-5 FLUORESCENT LIGHT FIXTURE.
	BATHROOM EXHAUST FAN FLUSH MOUNT IN CEILING
	LED COMBO EXIT FIXTURE

Floor Plan Key

	EXISTING EXTERIOR
	EXISTING INTERIOR WALLS TO REMAIN
	NEW METAL FRAMED PARTITION WALLS
	NEW METAL FRAMED PARTITION WALLS TO DECK
	EXISTING DOORS TO REMAIN
	NEW DOORS TO PROVIDE AND INSTALL

KEYED NOTES – LIGHTING

SEE ELECTRICAL LIGHTING DRAWING, E-1, FOR SPECIFICATIONS AND ADDITIONAL INFORMATION. (THESE NOTES ARE SPECIFIC TO THIS SHEET ONLY)

1. PROVIDE NEW HIGH OUTPUT T5, 6-BULB, 2' X 4', HIGH BAY INSTALLED WHERE INDICATED. LIGHTING SHOULD BE PLACED NEAR CENTERS OF AISLES. VERIFY EXACT FINAL LOCATION WITH SAFELITE AND CONSTRUCTION SUPERINTENDANT.

KEYED NOTES – ELECTRICAL

1. PROVIDE QUAD RECEPTACLE AT 48" A.F.F FOR LIGHT TABLES. SEE ELECTRICAL DRAWINGS.
2. PROVIDE ELECTRICAL FOR THREE (3) FORK-LIFT BATTERY CHARGERS AT LOCATIONS SHOWN. SEE ELECTRICAL DRAWINGS.
3. PROVIDE ONE ELECTRICAL CIRCUIT IN JUNCTION BOX FOR CONNECTION TO MODULAR WILL CALL COUNTER.
4. PROVIDE NEW ELECTRIC OVERHEAD DOOR OPERATORS AT LOCATIONS SHOWN.

DATE	REVISION

WARNING: THIS DRAWING IS THE PROPERTY AND INSTRUMENT OF SHEIDAN CORPORATION FOR USE WITH THE PROJECT IDENTIFIED BELOW. NO MODIFICATIONS OR CHANGES MAY BE MADE TO THIS DRAWING AND NO USE MAY BE MADE OF THIS DRAWING WITHOUT THE EXPRESS WRITTEN PERMISSION OF SHEIDAN CORPORATION. ANY MODIFICATION, CHANGE OR USE OF THIS DRAWING WITHOUT THE EXPRESS WRITTEN PERMISSION OF SHEIDAN CORPORATION IS WRONGFUL AND IS AT THE USER'S RISK. SHEIDAN DISCLAIMS ANY AND ALL LIABILITY FOR SUCH USE.

DRAWING STATUS

EST. NO	
SIZE	
TYPE	
DRAWN BY	RAJP
REVIEWED BY	DS
SCALE	AS NOTED
DATE	04/22/2016

ENGINEERING DESIGNS FOR
Safelite Auto Glass
421 Warren Avenue
Portland, Maine

TITLE
Reflected Ceiling Plans

JOB NO.
16-1003

ENGINEERING DWG. NO.
A-3.1

DESIGN BUILDER

STATE OF MAINE
DANA C. STEVENS
No. 3107
LICENSED
PROFESSIONAL ENGINEER
04-22-2016

Sheridan
www.sheridancorp.com
FAIRFIELD
PORTLAND
MAINE