


1 Left Side (West) Elevation
SCALE – 3/32" = 1'-0"

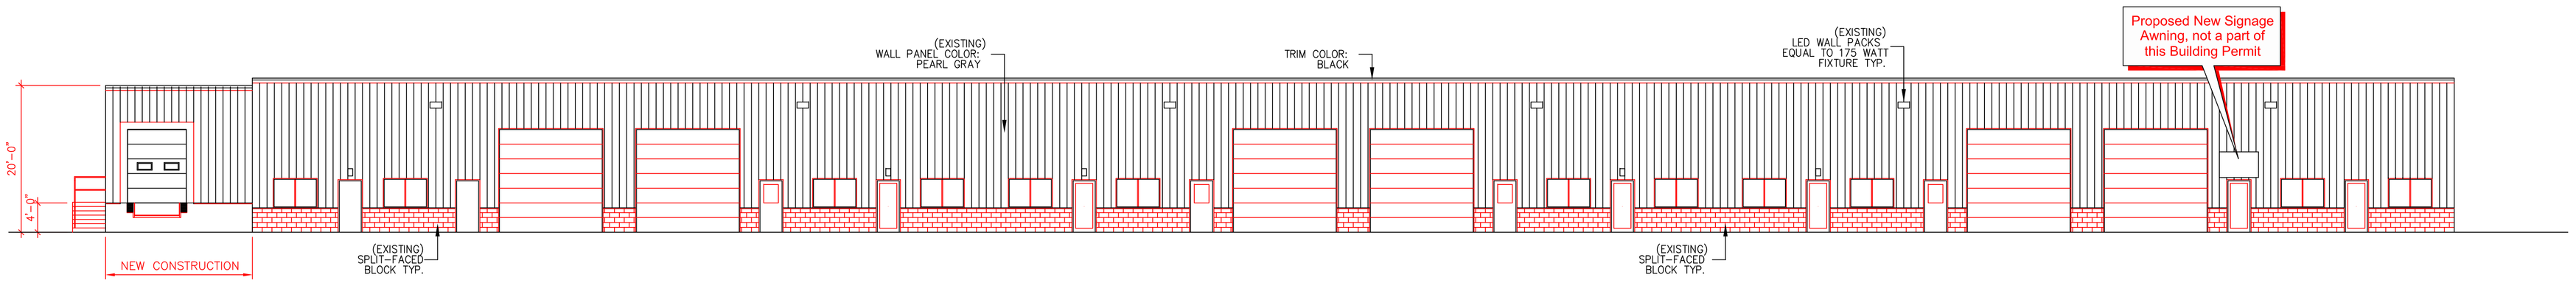


2 Rear (North) Elevation
SCALE – 3/32" = 1'-0"




3 Front (South) Elevation
SCALE – 3/32" = 1'-0"

No Work to the Exterior Elevations is Proposed as part of this Building Permit

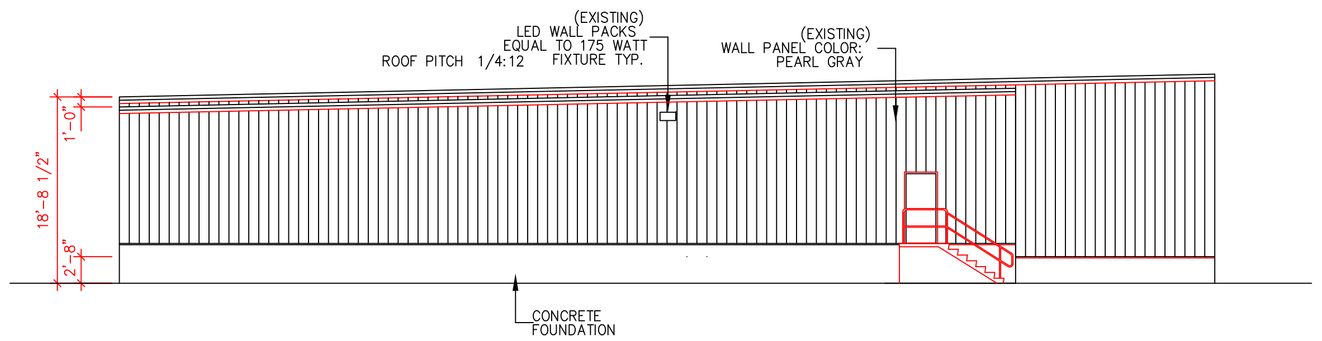


4 Right Side (East) Elevation
SCALE – 3/32" = 1'-0"
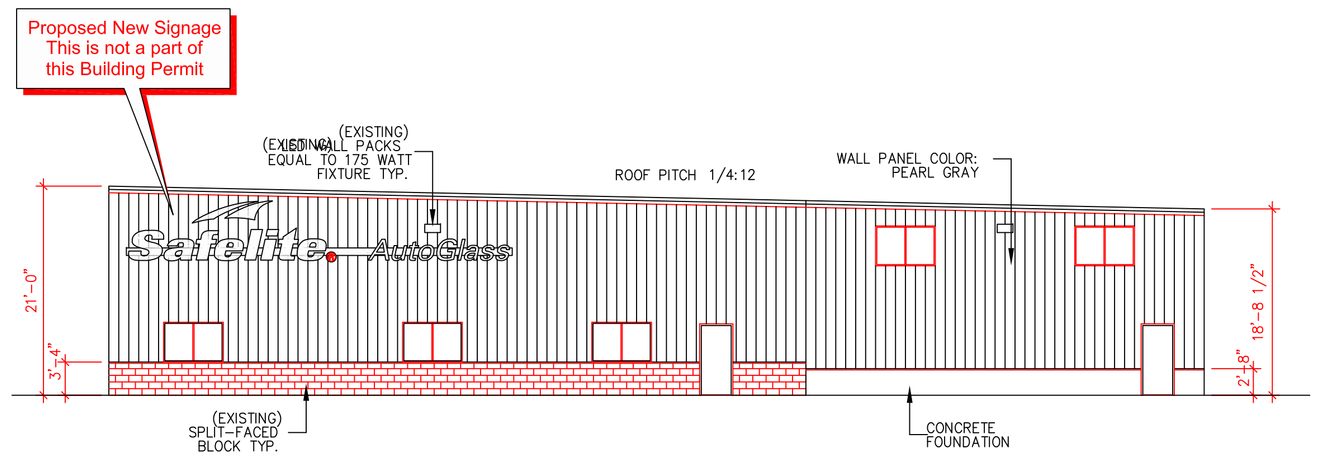
| DATE | REVISION |
|---|---|
| | |

WARNING: THIS DRAWING IS THE PROPERTY AND INSTRUMENT OF SHERIDAN CORPORATION FOR USE WITH THE PROJECT IDENTIFIED BELOW. NO MODIFICATIONS OR CHANGES MAY BE MADE TO THIS DRAWING AND NO USE MAY BE MADE OF THIS DRAWING WITHOUT THE EXPRESS WRITTEN PERMISSION OF SHERIDAN CORPORATION. ANY MODIFICATION, CHANGE OR USE OF THIS DRAWING WITHOUT THE EXPRESS WRITTEN PERMISSION OF SHERIDAN CORPORATION IS WRONGFUL AND IS AT THE USER'S RISK. SHERIDAN DISCLAIMS ANY AND ALL LIABILITY FOR SUCH USE.

DRAWING STATUS
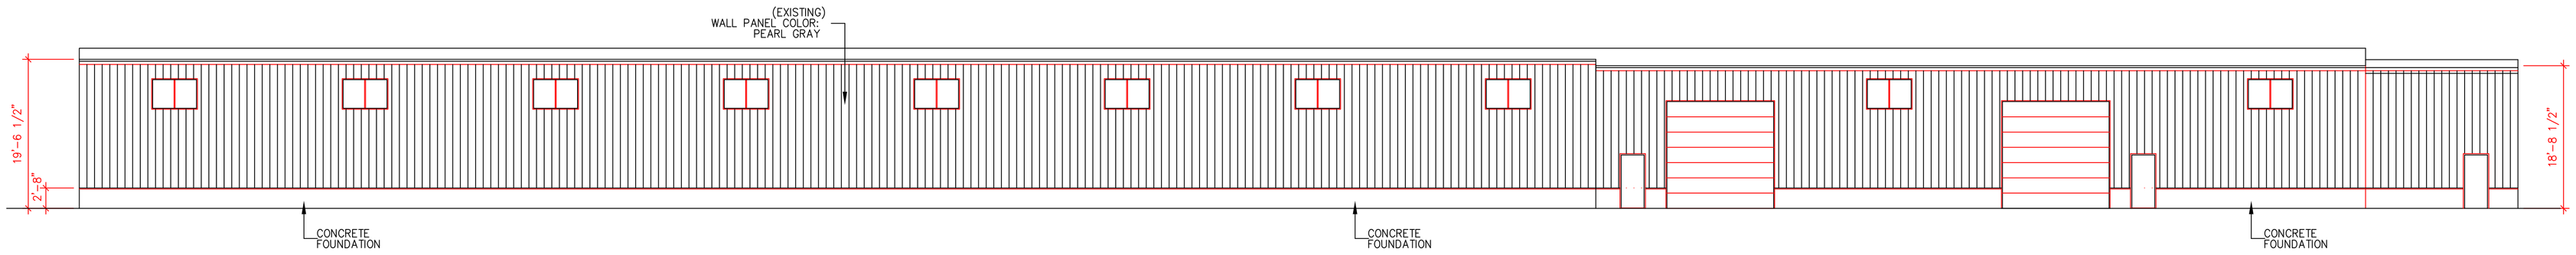
| | |
|---|---|
| EST. NO | |
| SIZE | |
| TYPE | |
| DRAWN BY | RAJP |
| REVIEWED BY | DS |
| SCALE | AS NOTED |
| DATE | 04/22/2016 |

ENGINEERING DESIGNS FOR
Safelite Auto Glass
421 Warren Avenue
Portland, Maine

TITLE
Exterior Elevations

DESIGN BUILDER

JOB NO.
16-1003

ENGINEERING DWG. NO.
A-5

STATE OF MAINE
DANA C. STURTEVANT
No. 3107
LICENSED
PROFESSIONAL ENGINEER

04-22-2016

Sheridan
www.sheridancorp.com

FAIRFIELD
PORTLAND
MAINE