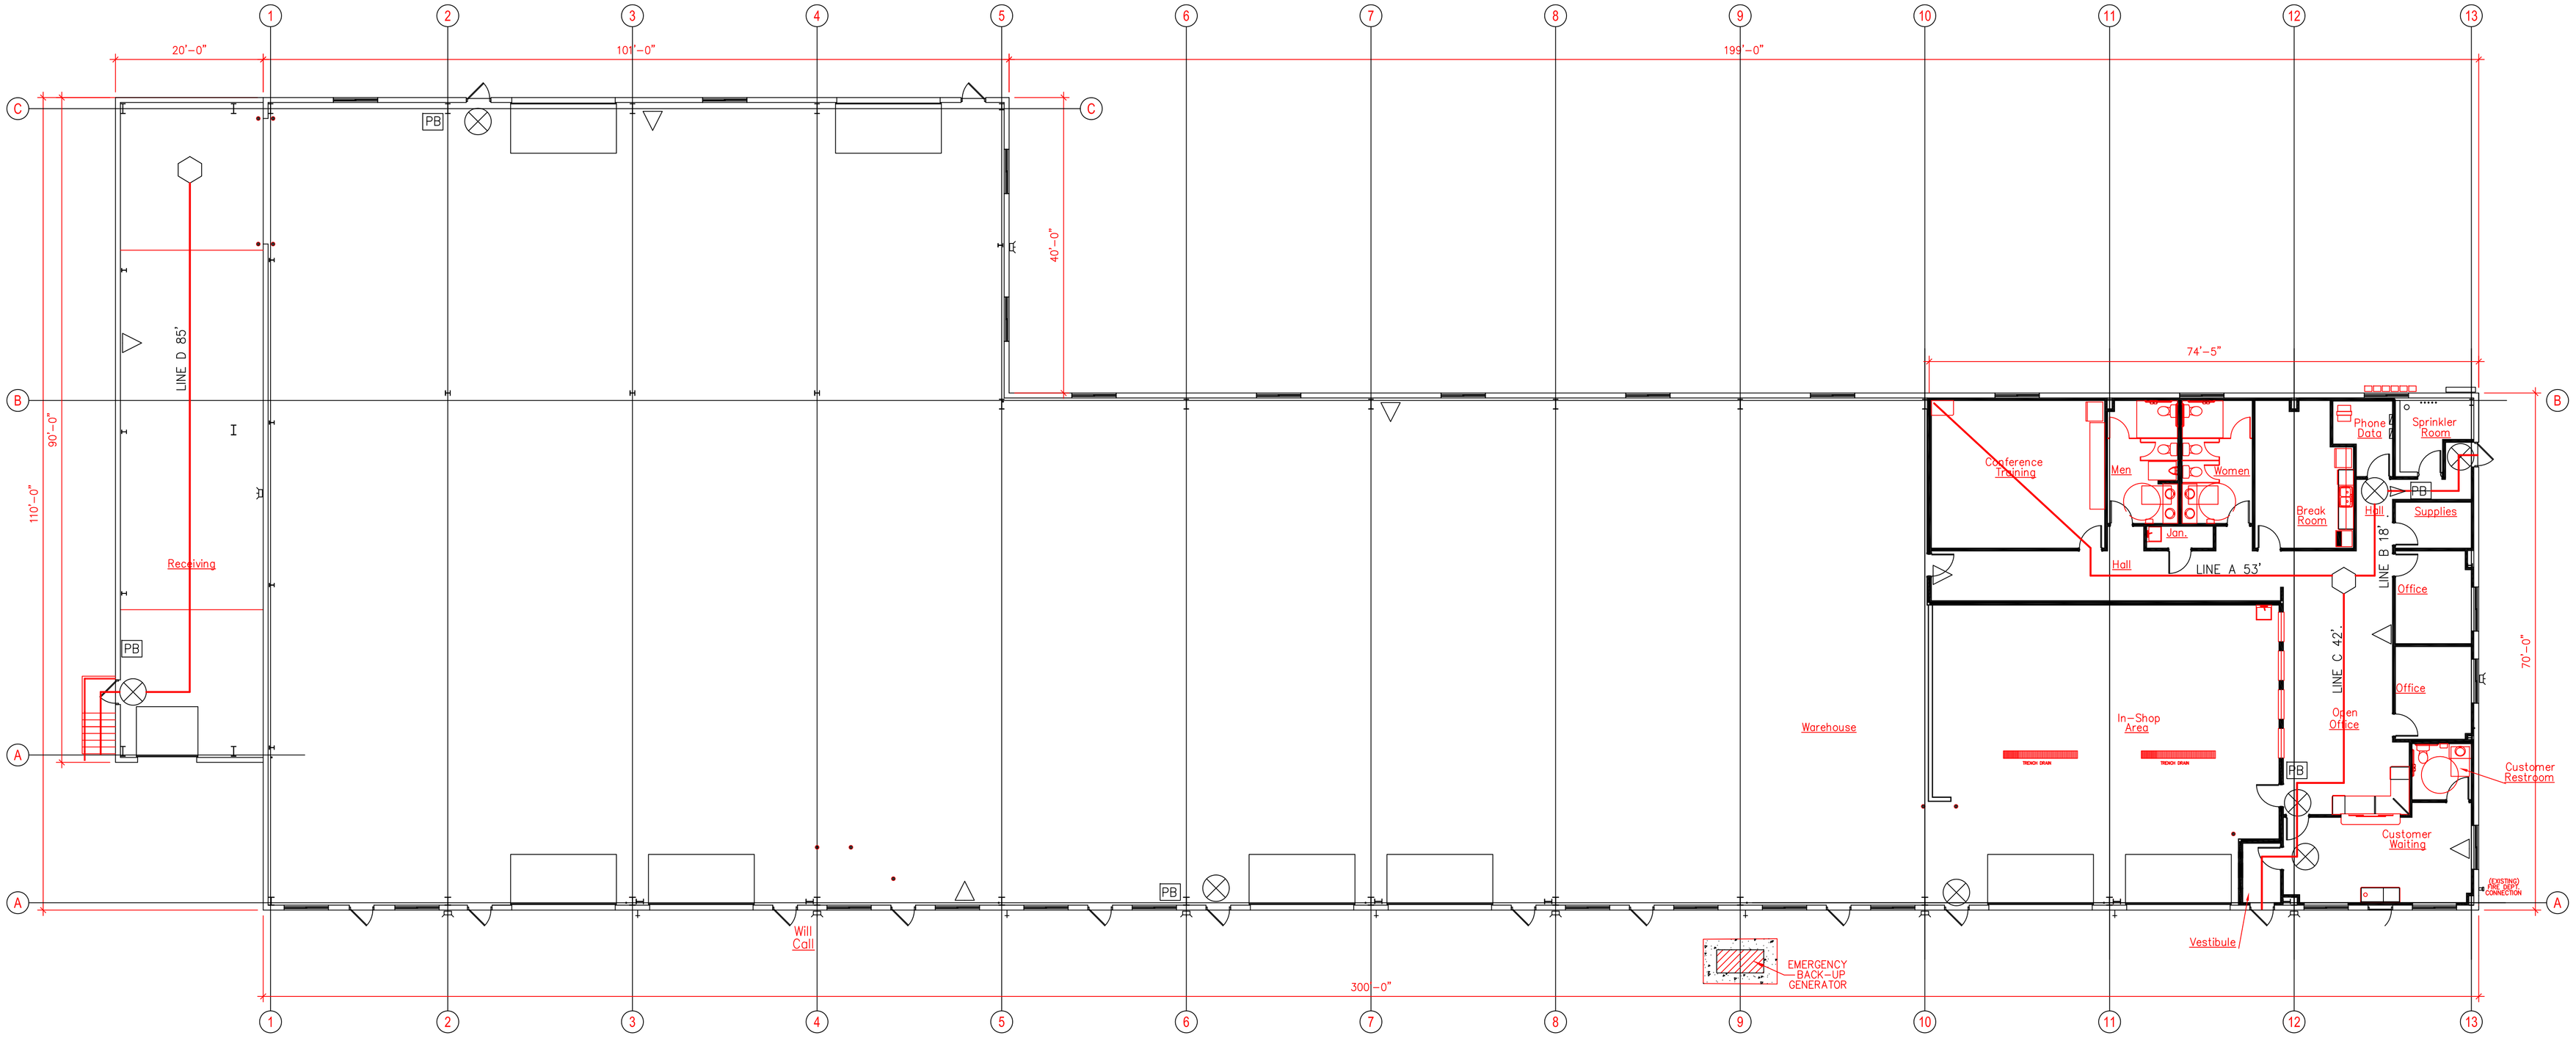

PLAN VIEW
SCALE: 3/32=1'-0"

LEGEND

- COMMON PATH POINT
- EMERGENCY LIGHT
- EXIT LIGHT
- PB FIRE ALARM PULL BOX –SEE FIRE/ELECTRICAL PLANS FOR STROBE LOCATIONS

Ceonstrruction Type II (000)
Multiple Occupancy: Separated

Occupnacy: Uses:	**Storage and Business**
Fire Protection:	**Sprinklered**

Travel Distance Limits	**Storage - Low Hazard**		**Business**	
	Allowed	**Actual**	**Allowed**	**Actual - max**
Common Path Limit	N|R	N.A,	100'	71'
Dead End Limit	NR	N. A.	50'	42'
Travel Distance Limit	NR	85'	300'	113'

DATE	REVISION

WARNING: THIS DRAWING IS THE PROPERTY AND INSTRUMENT OF SHERIDAN CORPORATION FOR USE WITH THE PROJECT IDENTIFIED BELOW. NO MODIFICATIONS OR CHANGES MAY BE MADE TO THIS DRAWING AND NO USE MAY BE MADE OF THIS DRAWING WITHOUT THE EXPRESS WRITTEN PERMISSION OF SHERIDAN CORPORATION. ANY MODIFICATION, CHANGE OR USE OF THIS DRAWING WITHOUT THE EXPRESS WRITTEN PERMISSION OF SHERIDAN CORPORATION IS WRONGFUL AND IS AT THE USER'S RISK. SHERIDAN DISCLAIMS ANY AND ALL LIABILITY FOR SUCH USE.

DRAWING STATUS

EST. NO	
SIZE	
TYPE	
DRAWN BY	RAJP
REVIEWED BY	DS
SCALE	AS NOTED
DATE	04/22/2016

ENGINEERING DESIGNS FOR
Safelite AutoGlass
421 Warren Avenue
Portland, Maine

TITLE
Life Safety Plan

DESIGN BUILDER

JOB NO.
16-1003

ENGINEERING DWG. NO.
LSP

STATE OF MAINE
DANA C. BURTEVANT
No. 3107
LICENSED
PROFESSIONAL ENGINEER
04-22-2016

Sheridan
www.sheridancorp.com

FAIRFIELD
PORTLAND
MAINE