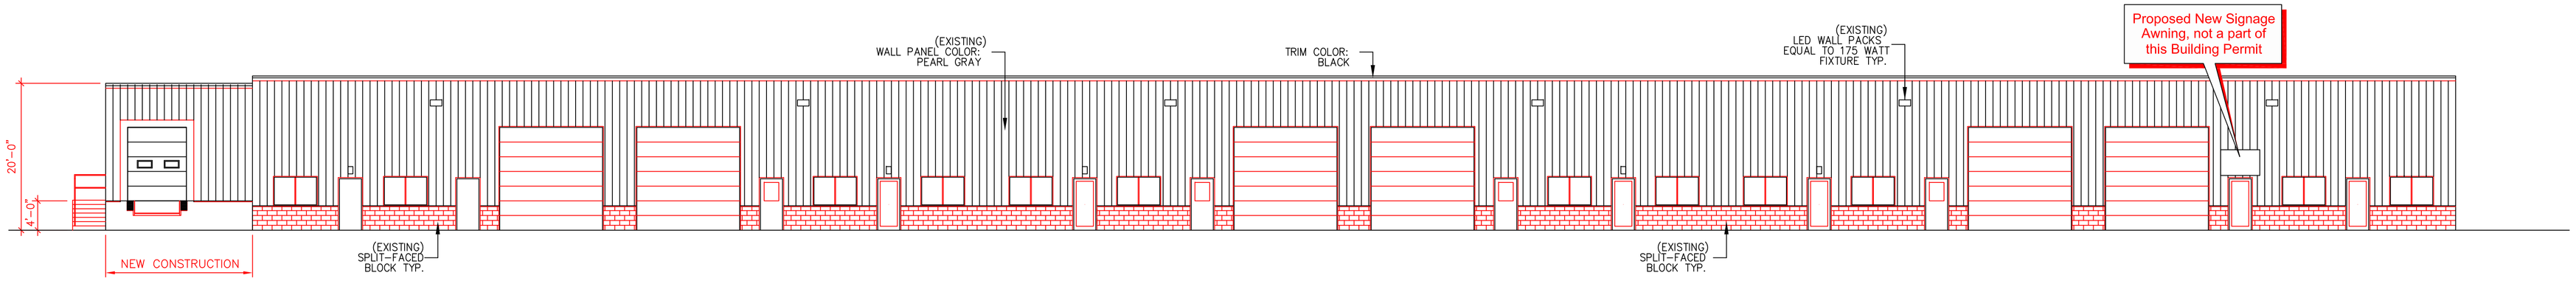

1 Left Side (West) Elevation
SCALE – 3/32" = 1'-0"

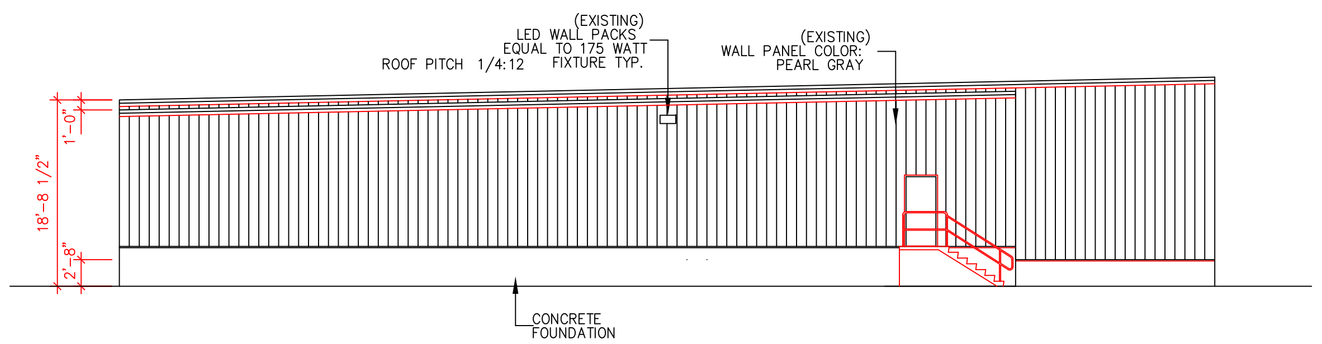

2 Rear (North) Elevation
SCALE – 3/32" = 1'-0"

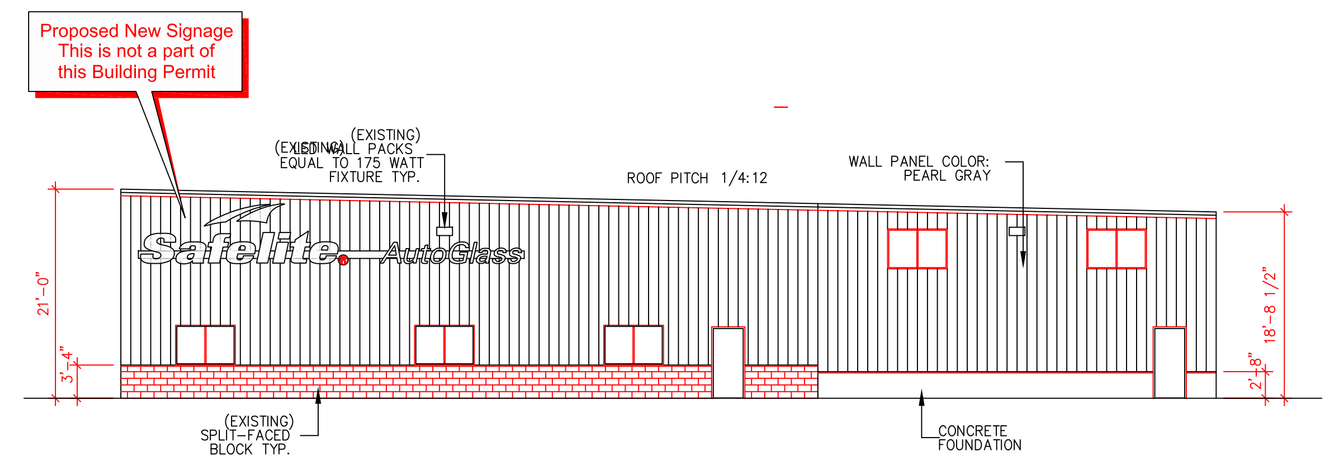

3 Front (South) Elevation
SCALE – 3/32" = 1'-0"

No Work to the Exterior
Elevations is Proposed
as part of this
Building Permit

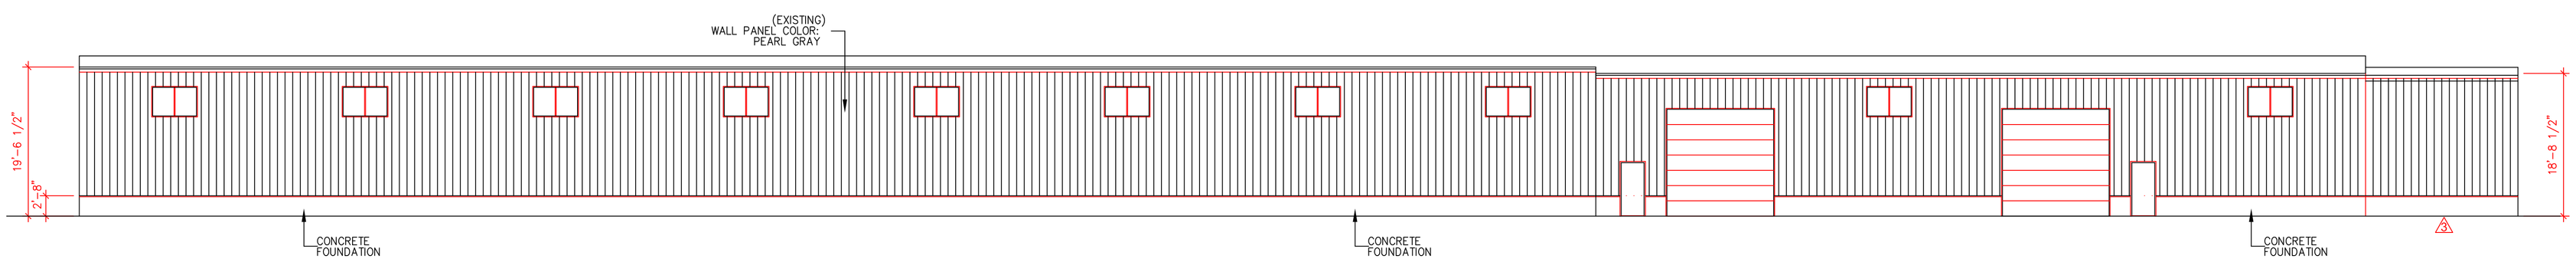

4 Right Side (East) Elevation
SCALE – 3/32" = 1'-0"

DISCLAIMER:

Drawings A-0.0, A-1-1, A-1.2, A-2.0, A-3.1, A.-3.2, A-4.0, A-5.0, A-6.0, A-7.0 were drawn by Safelite AutoGlass. The original date of these drawings (Rev.) is 03/28/16. The Sheridan Corporation replaced Safelite's title with theirs and all revisions since Rev. 1 are by Sheridan's designers. All revisions/changes by Sheridan are noted in the applicable drawing(s) revision block.

DATE	REVISION
3/21/16	1 City change
4/22/16	2 Sheridan title block added
5/5/16	3 Note added & rear door removed
	4

WARNING: THIS DRAWING IS THE PROPERTY AND INSTRUMENT OF SHERIDAN CORPORATION FOR USE WITH THE PROJECT IDENTIFIED BELOW. NO MODIFICATIONS OR CHANGES MAY BE MADE TO THIS DRAWING AND NO USE MAY BE MADE OF THIS DRAWING WITHOUT THE EXPRESS WRITTEN PERMISSION OF SHERIDAN CORPORATION. ANY MODIFICATION, CHANGE OR USE OF THIS DRAWING WITHOUT THE EXPRESS WRITTEN PERMISSION OF SHERIDAN CORPORATION IS WRONGFUL AND IS AT THE USER'S RISK. SHERIDAN DISCLAIMS ANY AND ALL LIABILITY FOR SUCH USE.

DRAWING STATUS

EST. NO	
SIZE	
TYPE	
DRAWN BY	RAJP
REVIEWED BY	DS
SCALE	AS NOTED
DATE	04/22/2016

ENGINEERING DESIGNS FOR
Safelite Auto Glass
421 Warren Avenue
Portland, Maine

TITLE
Exterior Elevations

DESIGN BUILDER

JOB NO.
16-1003

ENGINEERING DWG. NO.
A-5

STATE OF MAINE
DANA C. STEVENS
No. 3107
LICENSED
PROFESSIONAL ENGINEER

05-13-2016

Sheridan
www.sheridancorp.com

FAIRFIELD
PORTLAND
MAINE