ED ON THE APPROVED SITE PLAN AND SHALL NOT BE MODIFIED WITHOUT TO AUTHORITY.

UIREMENTS – R-5 ZONE

(DUPLEX UNIT)
(MULTIPLEX UNIT)

PLEX UNIT)
TIPLEX UNIT)

AY BE REDUCED ONE (1) FOOT FOR IS CORRESPONDINGLY INCREASED, EIGHT (8) FEET IN WIDTH.

ORTLAND

DATE

EXCEPTION OF GRATE TO BE AND CEMENT

LARGER THAN PIPE OR THE

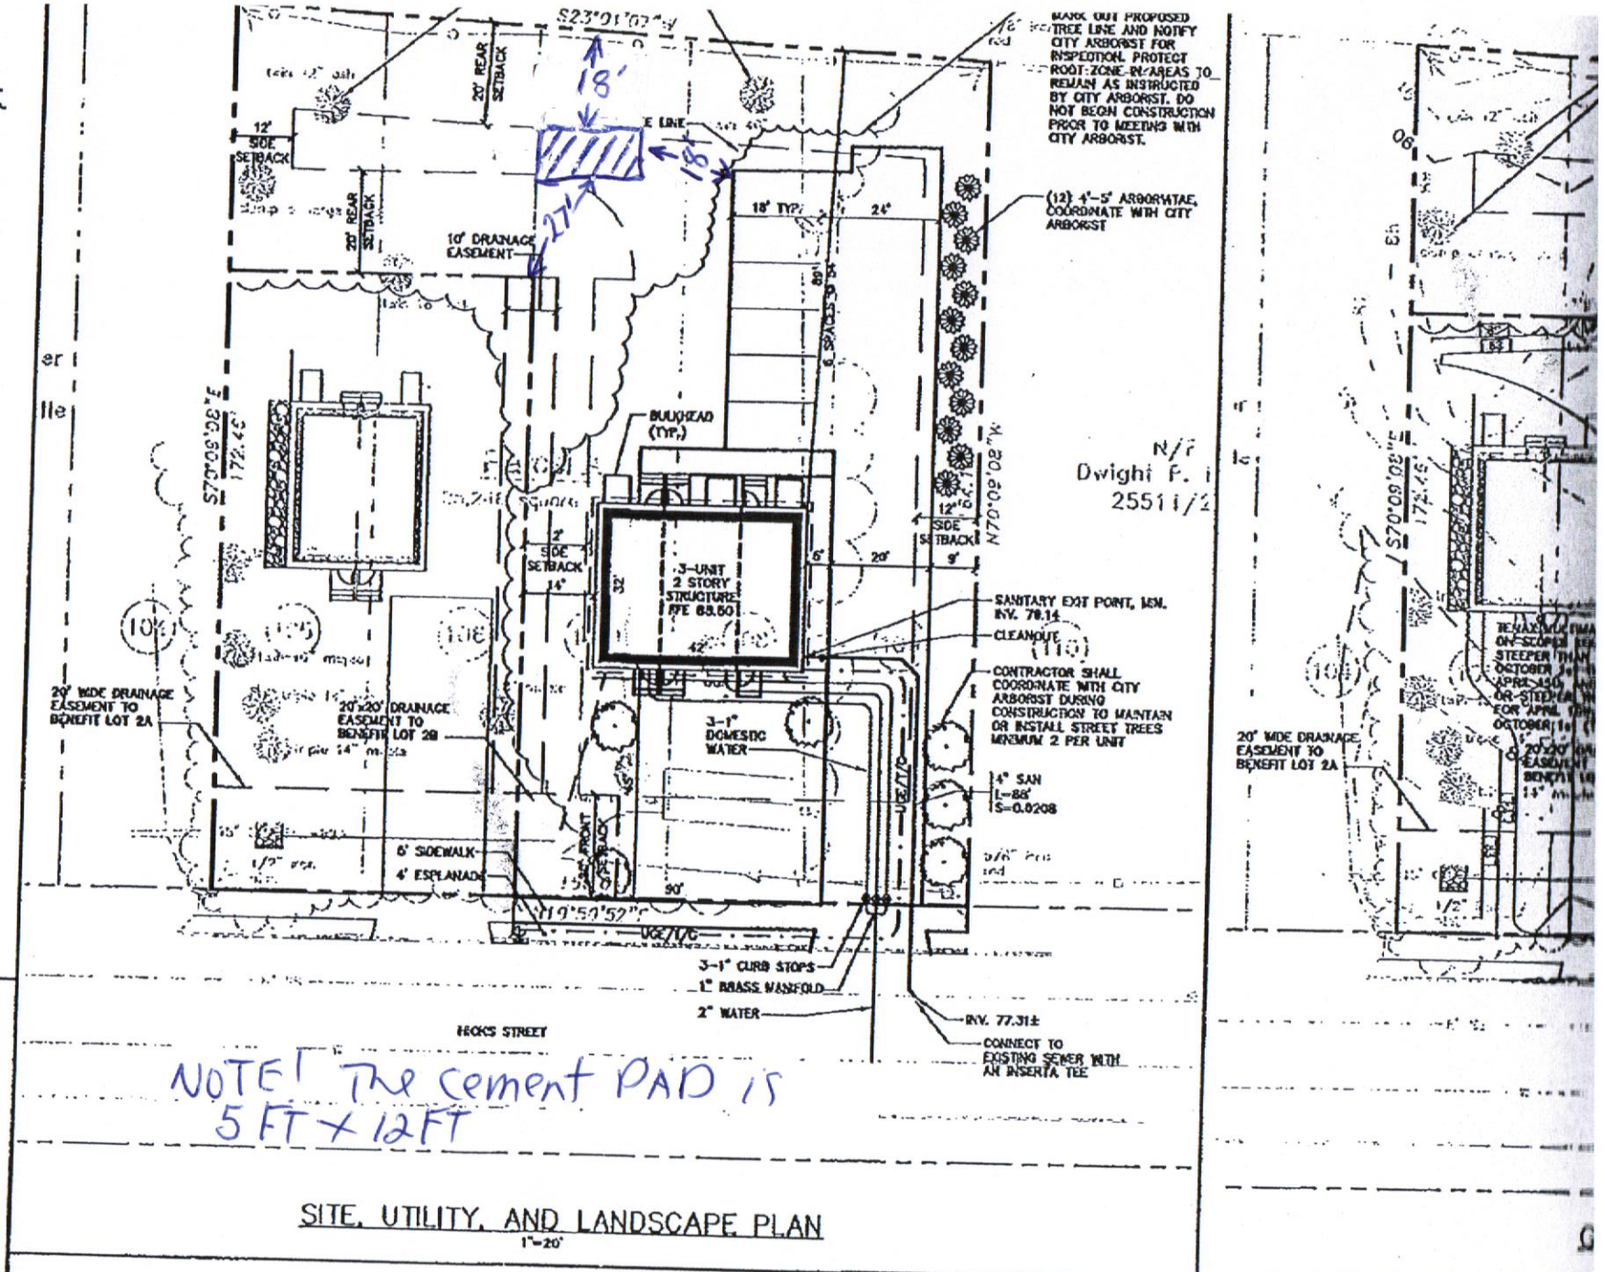

NOTE! The cement PAD is 5 FT x 12 FT

SITE, UTILITY, AND LANDSCAPE PLAN

1"=20'

NOTES:

1. SERVICE CONNECTIONS (DIRECT TAPS AND SERVICE CLAMPS) WILL BE INSTALLED SO THAT THE OUTLET IS AT AN ANGLE OF NOT MORE THAN 45° ABOVE THE HORIZONTAL. ALWAYS PUT A BEND OR "GOOSENECK" IN THE SERVICE LINE PRIOR TO CONNECTING TO PROVIDE FLEXIBILITY AND "GIVE" TO COUNTERACT THE EFFECTS OF A LOAD DUE TO SETTLEMENT OR EXPANSION

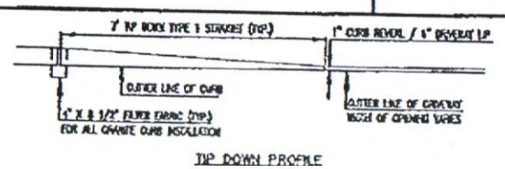

TIP DOWN PROFILE

4" LOAM SEED, MULCH AS DIRECTED BY CITY ENGINEER