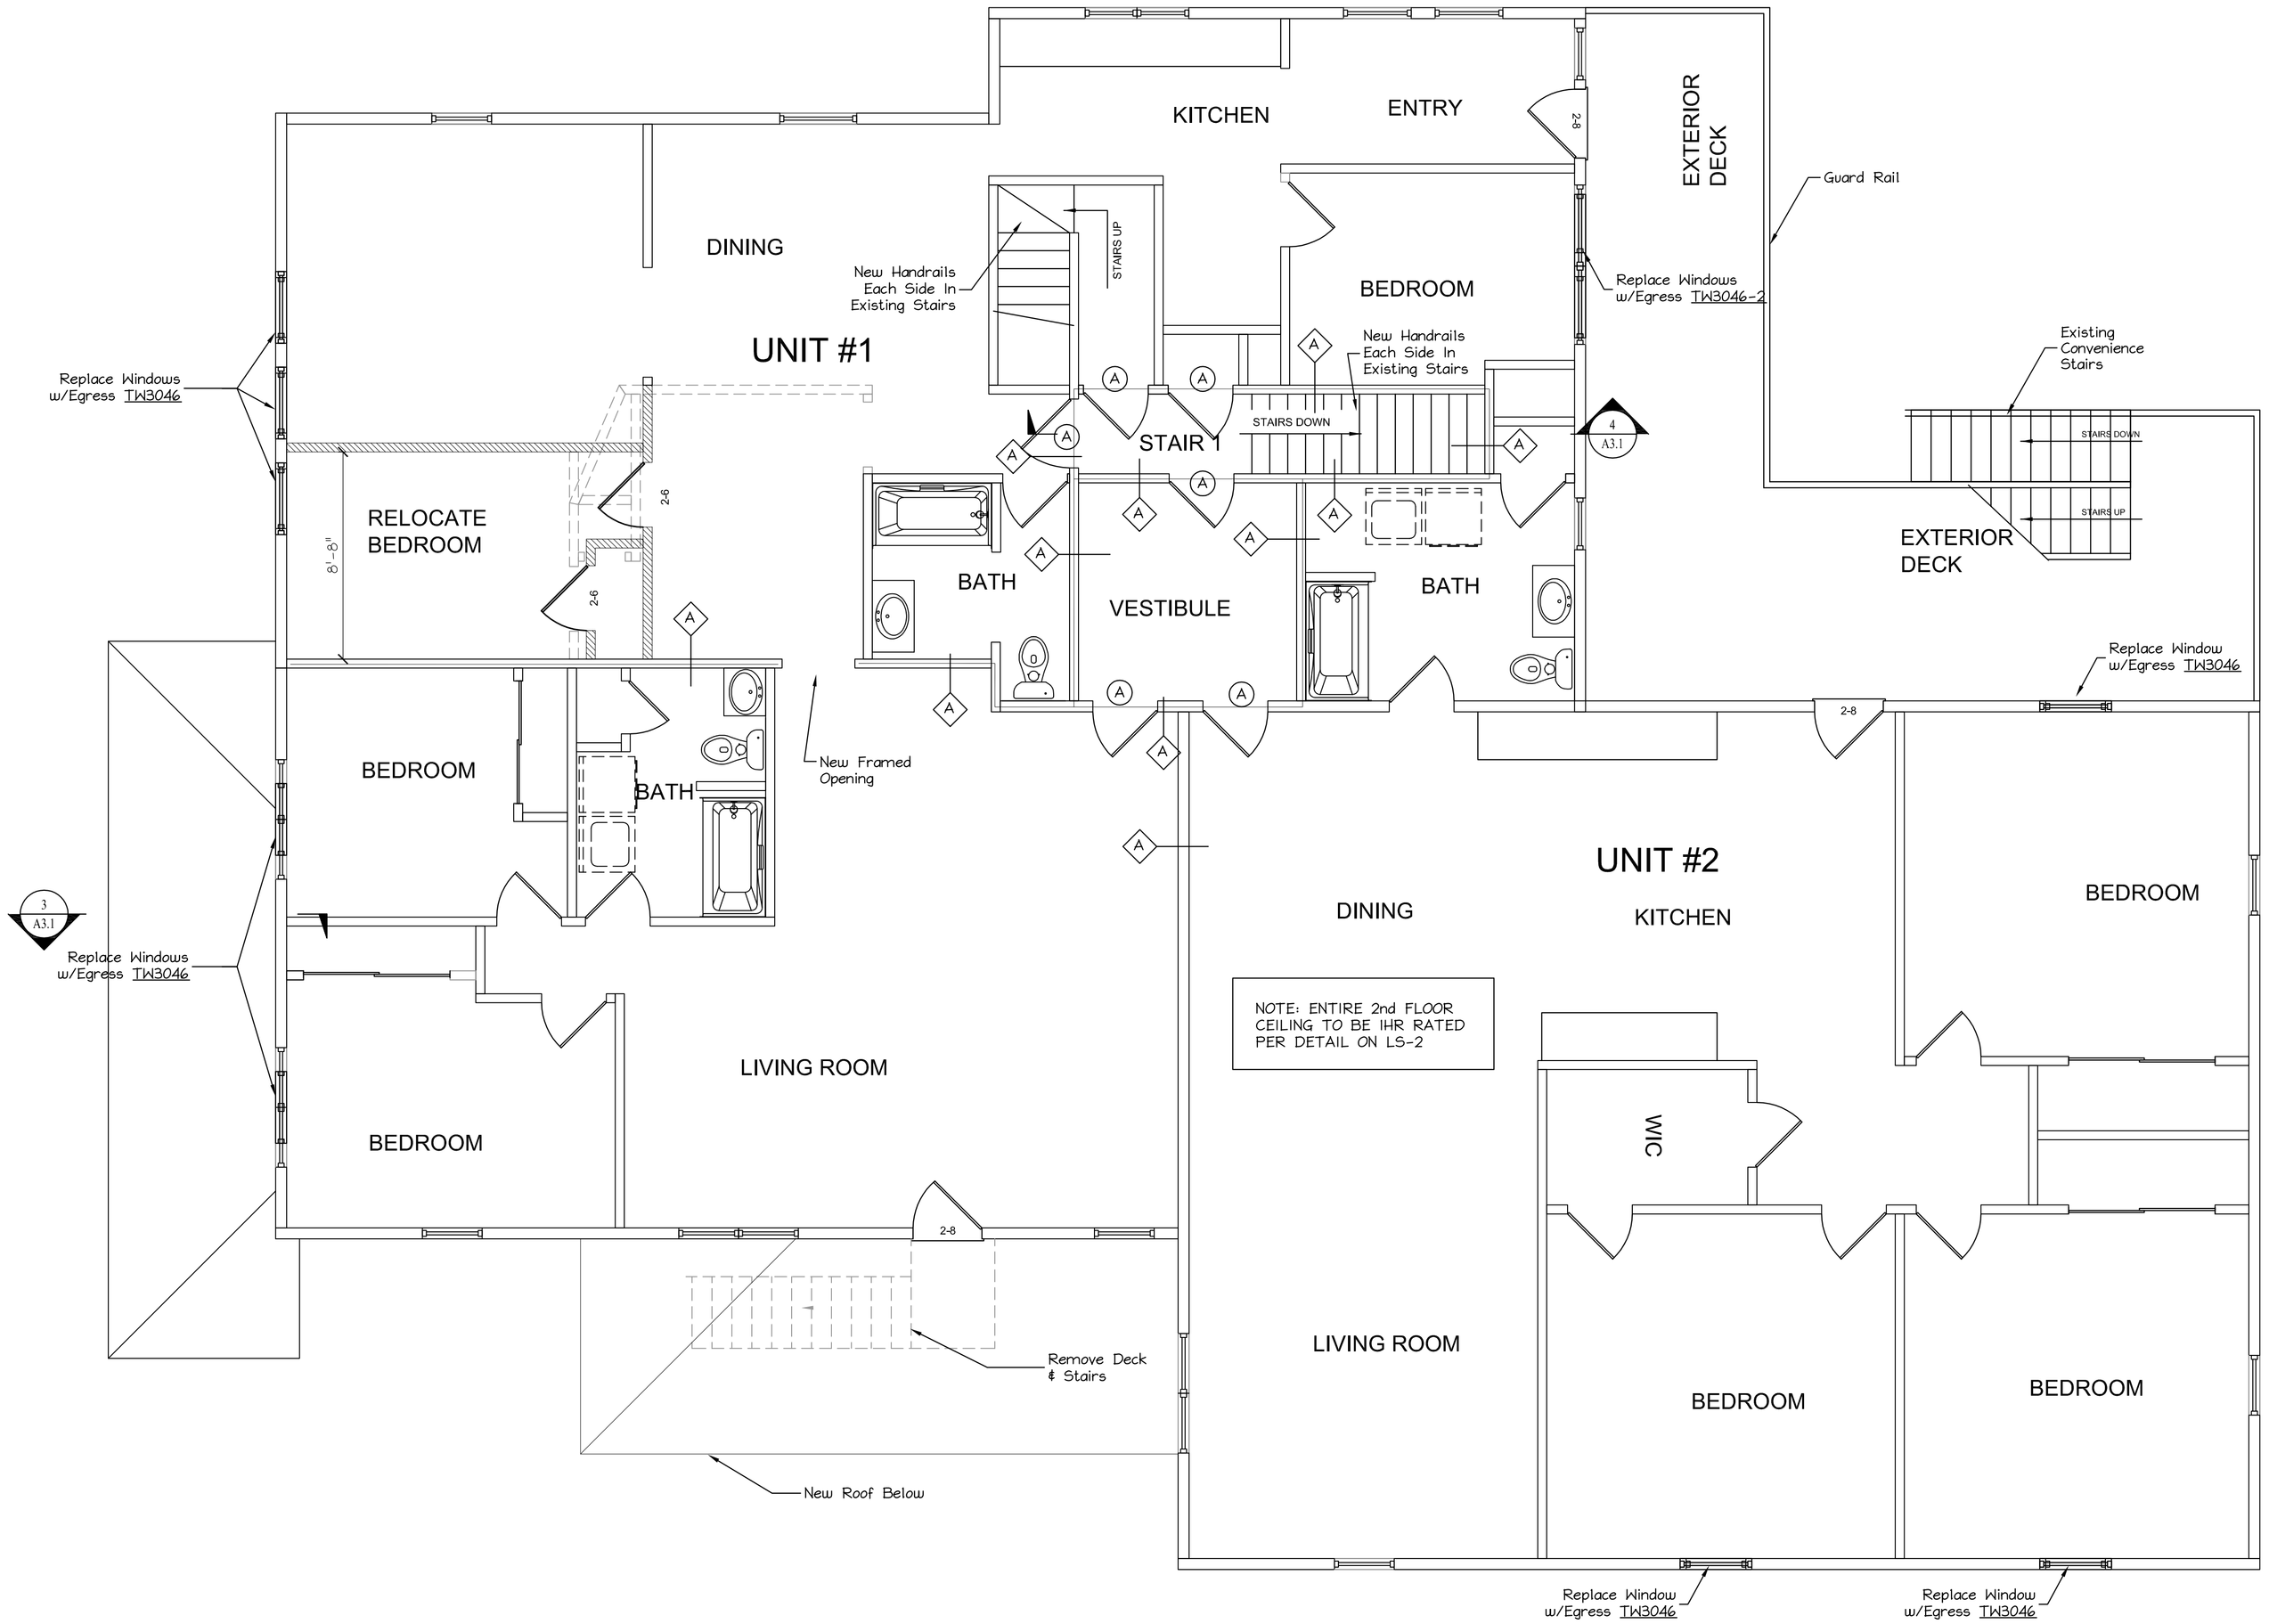

ISSUED FOR PERMIT 12/02/16

Note:
Window Labels Shown Are From Andersen Series 400 Collection For Size Reference.

LEGEND

- New Walls
- Existing Walls
- A — 1Hr. Rated Wall Per Detail on LS-2
- (A) — 1 HR Rated Door w/ Self Closers ALL Doors To Stairways Must Be Fire Rated

SECOND FLOOR PLAN
Scale: 1/4" = 1'-0"

MacLeod
Structural Engineers, PA
404 Main Street Gorham, Maine 04038 207.839.0980

Moran's Market Renovation
1576 Forest Ave.
Portland, Maine

TITLE: 2nd Floor Plan

DATE: 10/25/16	DRAWN BY: BWM	DRAWING NUMBER:
SCALE: as noted	PROJ NO:2016-070	A-1.1