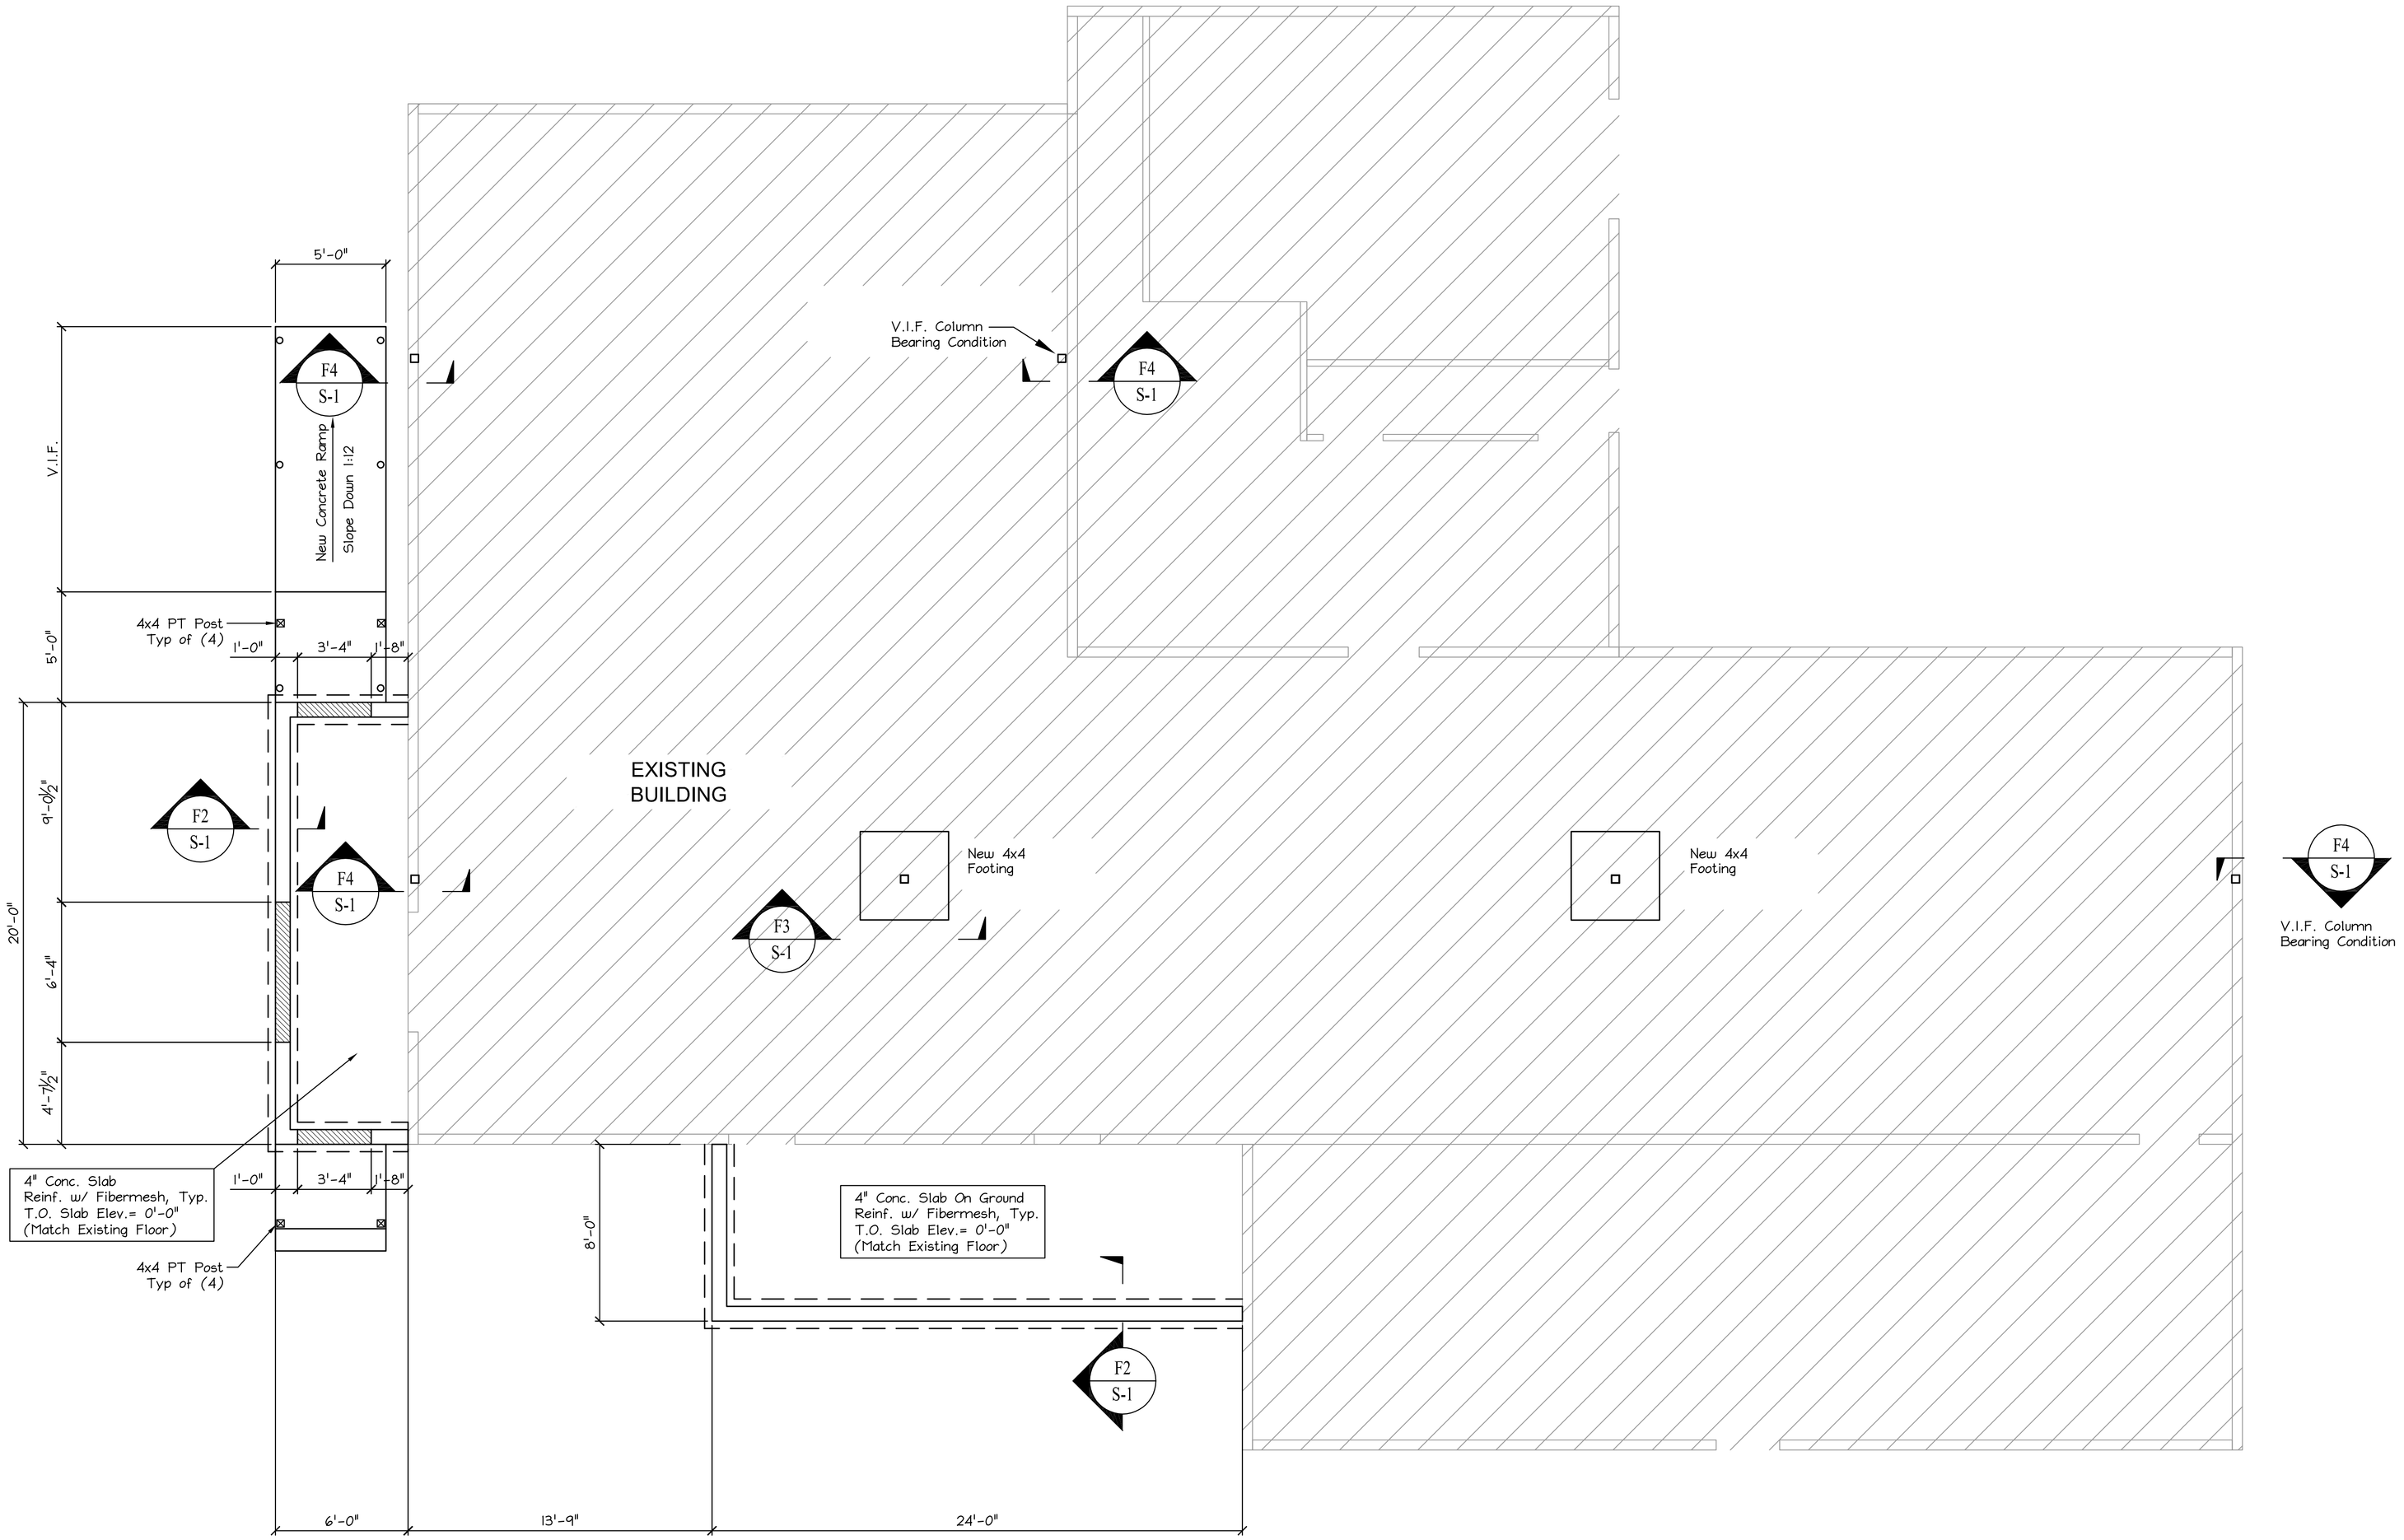

FOUNDATION PLAN

Scale: 1/4" = 1'-0"

ISSUED FOR PERMIT 12/02/16

MacLeod
Structural Engineers, PA
404 Main Street Gorham, Maine 04038 207.839.0980

Moran's Market Renovation
1576 Forest Ave.
Portland, Maine

TITLE: Foundation Plan

DATE: 10/25/16	DRAWN BY: BWM	DRAWING NUMBER:
SCALE: as noted	PROJ NO: 2016-070	S-1