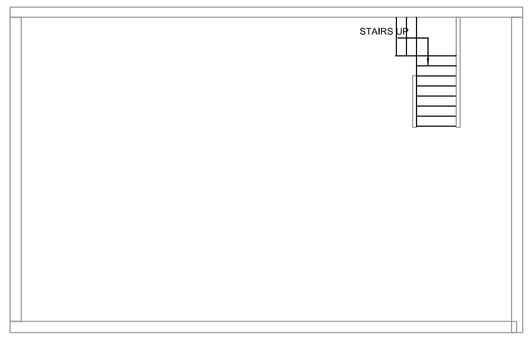

BASEMENT LIFE SAFETY PLAN
Scale: 1/8" = 1'-0"

FIRE SAFETY LEGEND

- SD — SMOKE ALARM
- CO — CO DETECTOR
- PS — PULL STATION
- HD — HEAT DETECTOR
- FE — FIRE EXTINGUISHER
- EL — EMERGENCY LIGHT
- HS — HORN STROBE PACK
- H — HORN PACK
- FACP — FIRE ALARM CONTROL PANEL
- EXIT — ILLUMINATED EXIT SIGN

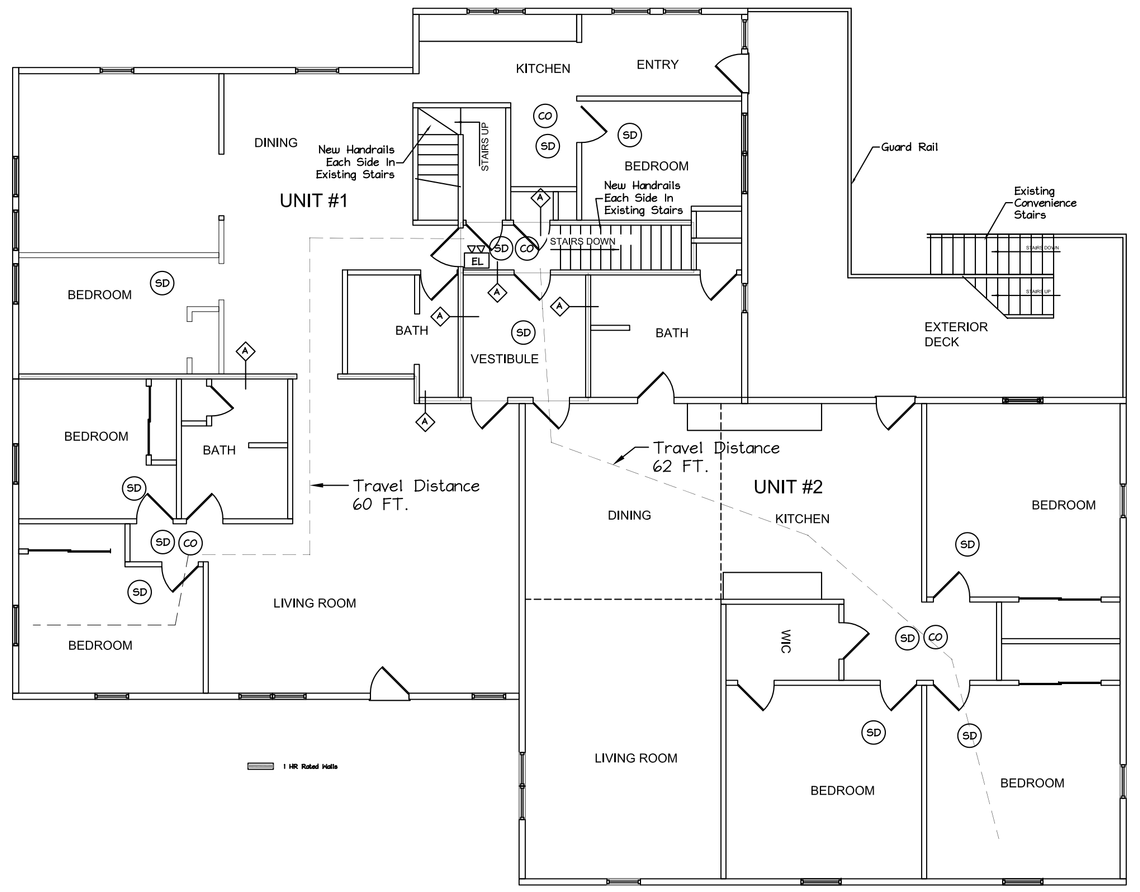

SECOND FLOOR LIFE SAFETY PLAN
Scale: 1/8" = 1'-0"

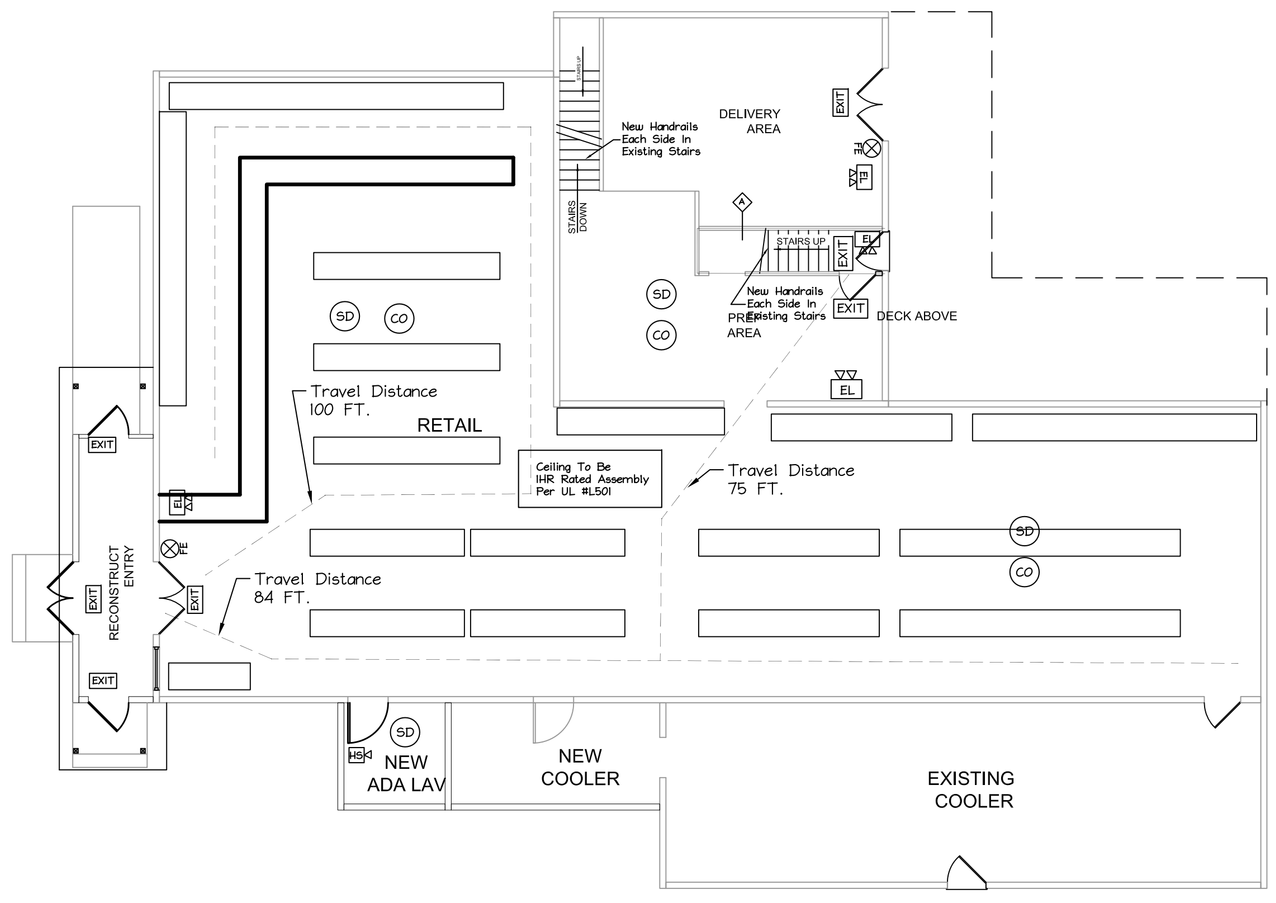

FIRST FLOOR LIFE SAFETY PLAN
Scale: 1/8" = 1'-0"

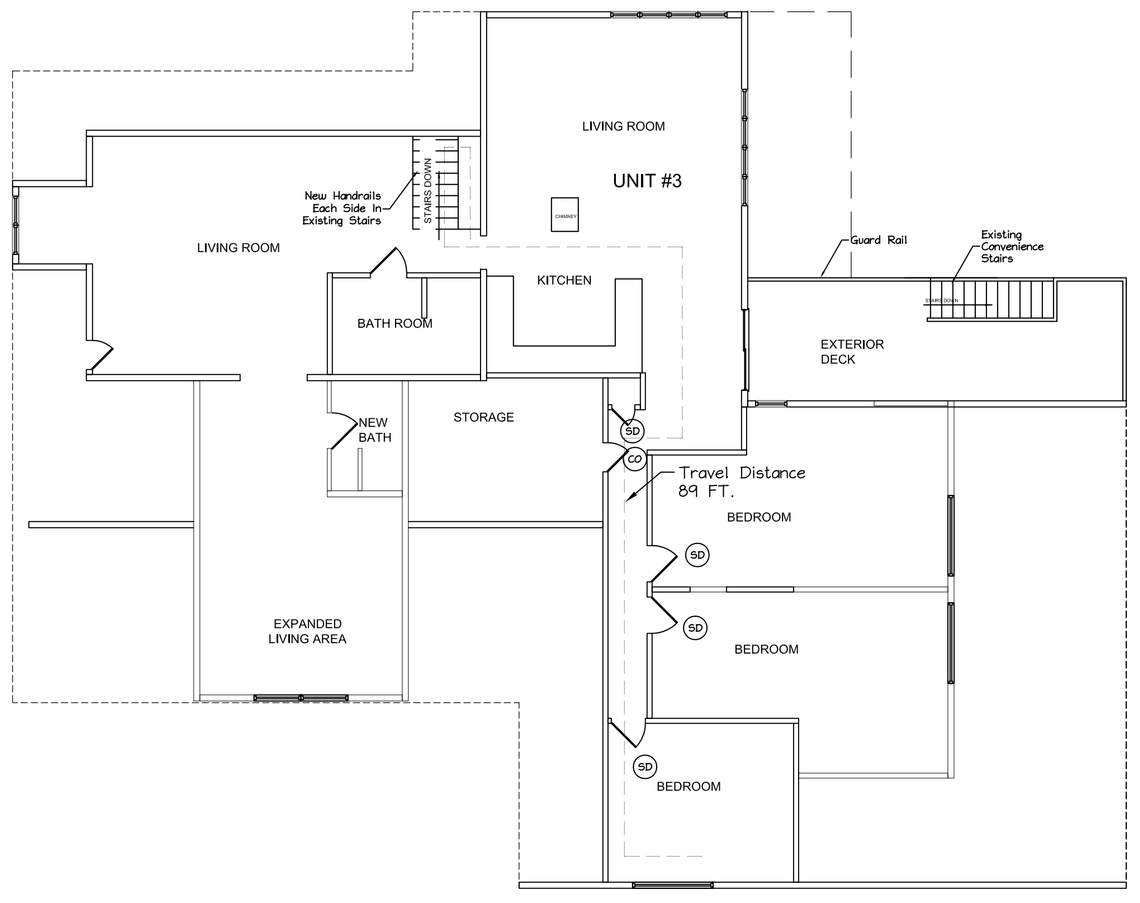

THIRD FLOOR LIFE SAFETY PLAN
Scale: 1/8" = 1'-0"

ISSUED 1/19/17

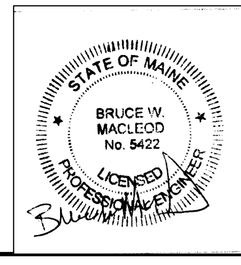

MacLeod
Structural Engineers, PA
404 Main Street Gorham, Maine 04038 207.839.0980

Moran's Market Renovation
1576 Forest Ave.
Portland, Maine

TITLE: Life Safety Plans

DATE:	10/25/16	DRAWN BY: BWM	DRAWING NUMBER:
SCALE:	as noted	PROJ NO: 2016-070	LS-1.0