PLEASE GO OVER ALL MEASUREMENTS BEFORE CONSTRUCTION FOR VERIFICATION
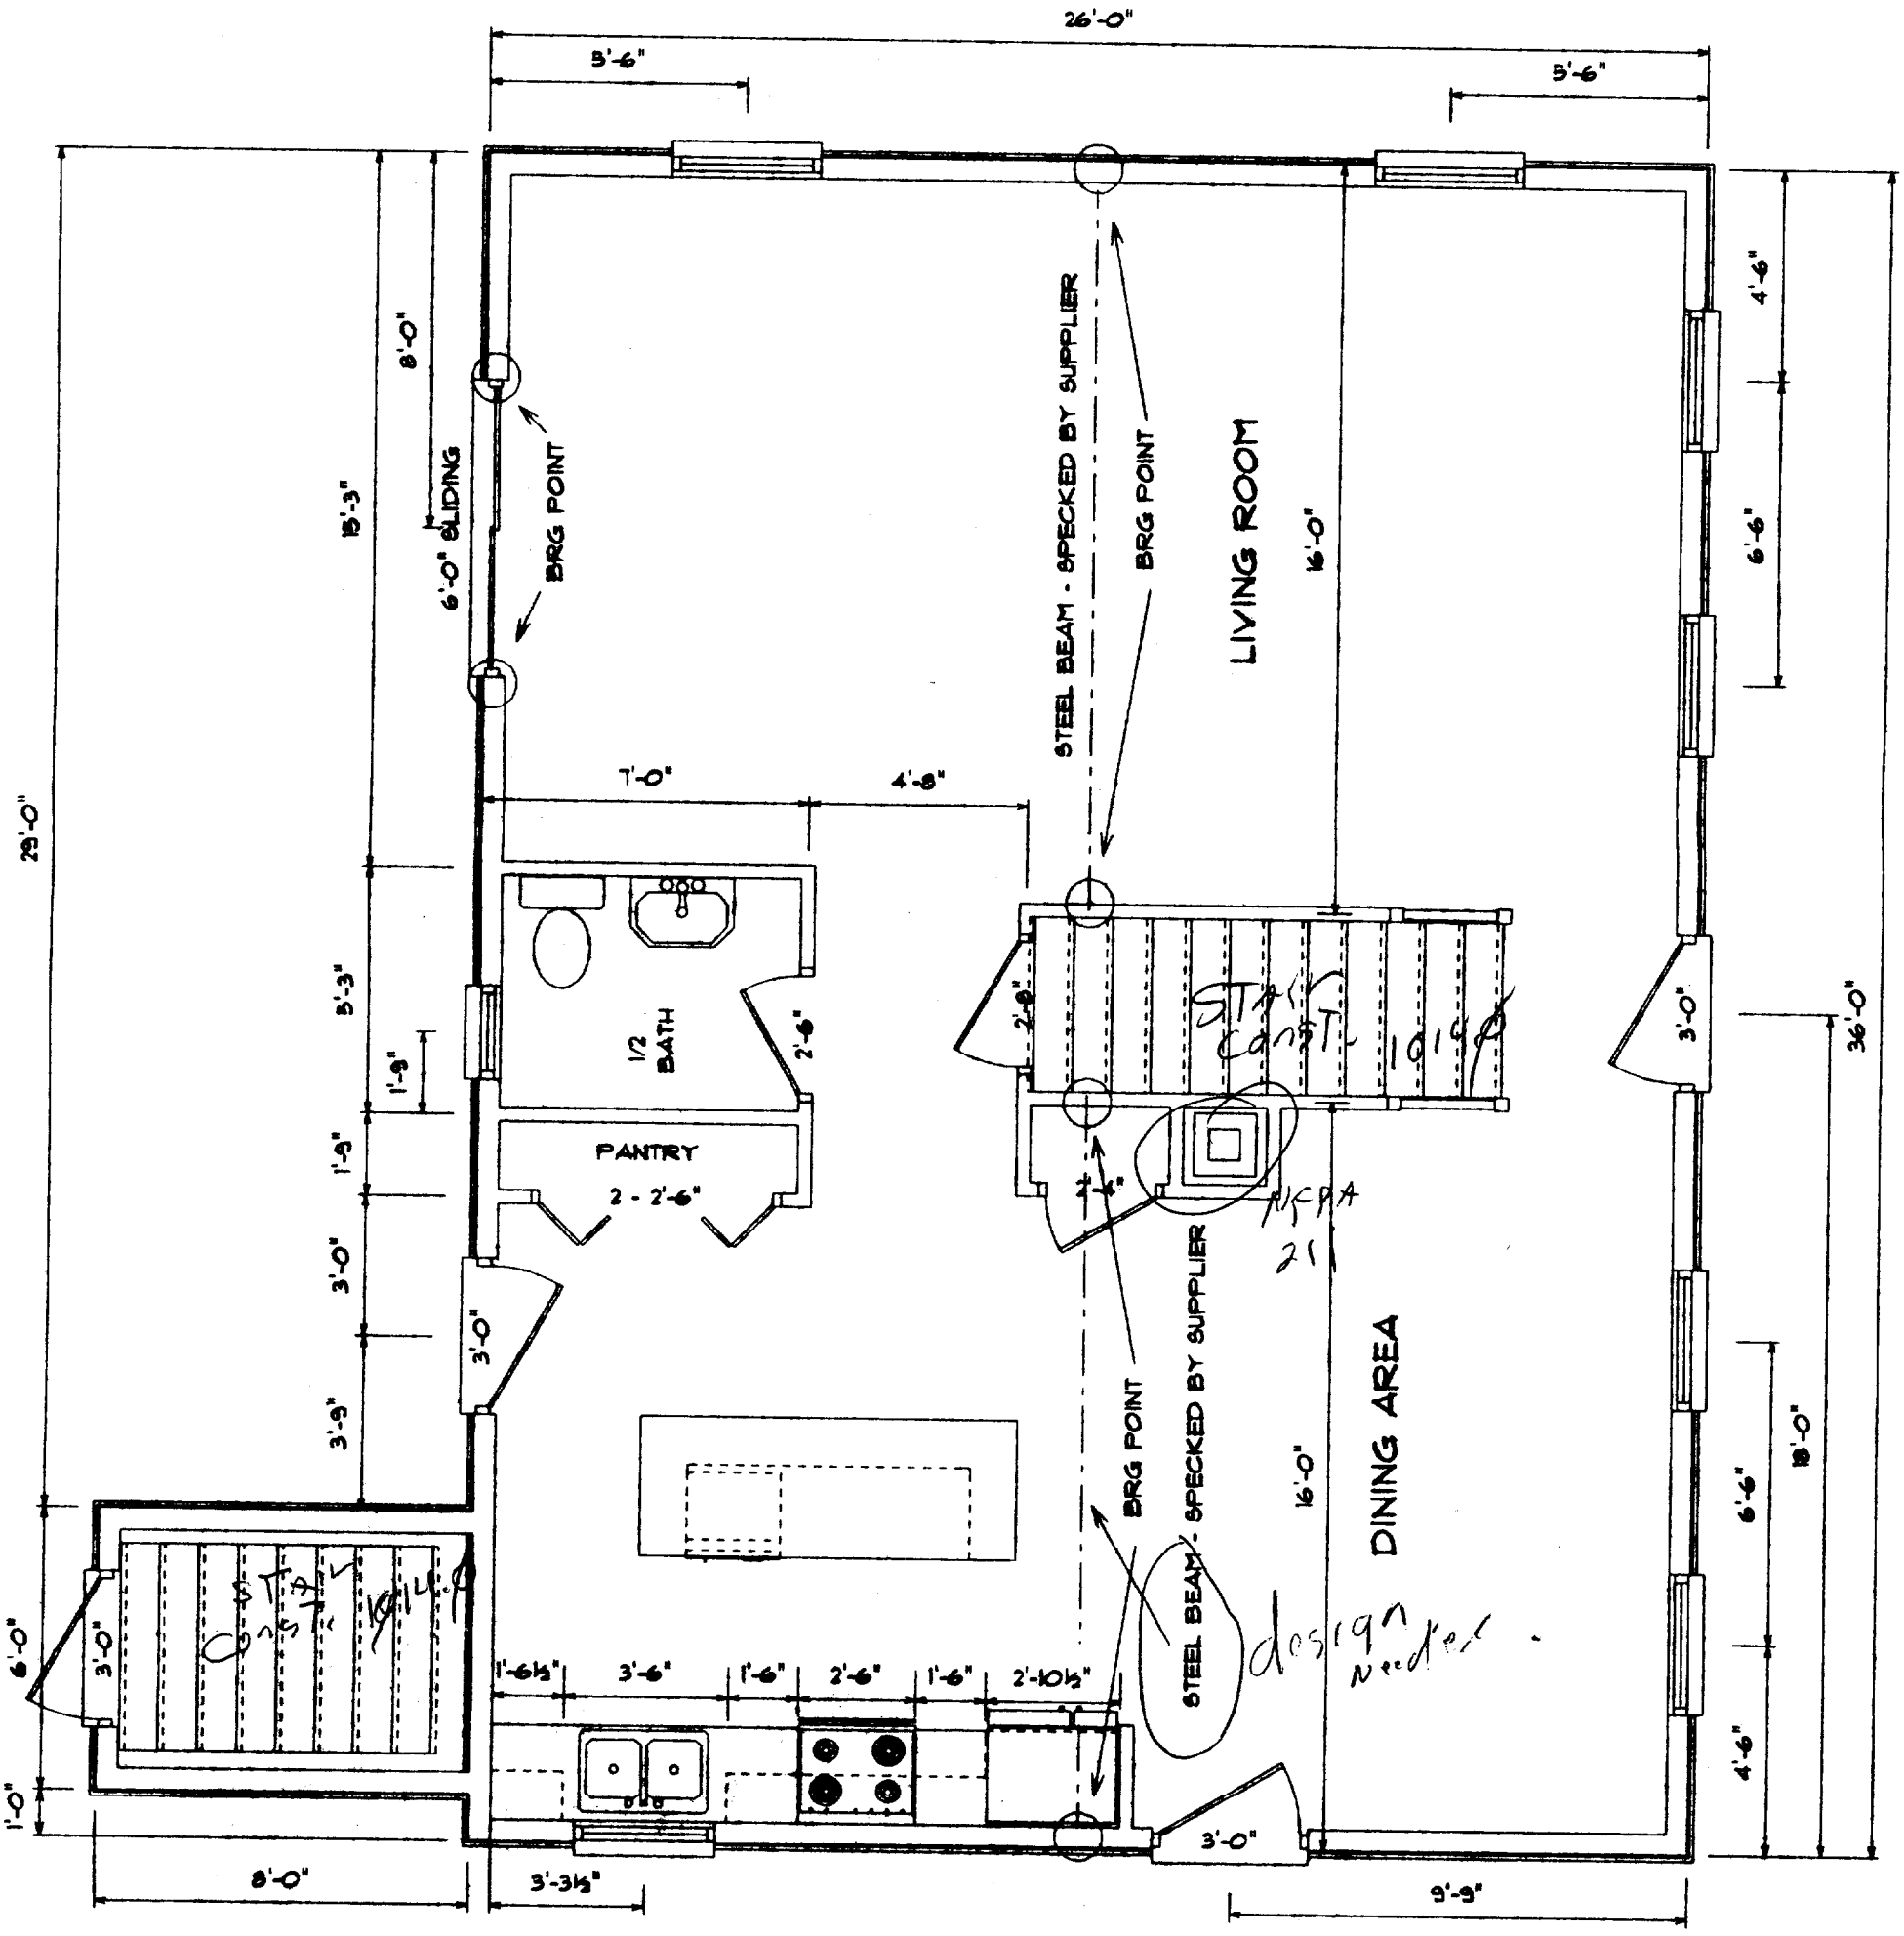
ALL BEARING POINTS (CIRCLES) ARE TO BE BLOCKED TO THE FOUNDATION
OR THE CARRING TIMBER WITH LALLY COLUMN OR FOUNDATION BELOW