


## EAST ELEVATION

SCALE: 1/16"=1'-0"

## NORTH ELEVATION AT PUBLIC ENTRANCE

SCALE: 1/16"=1'-0"

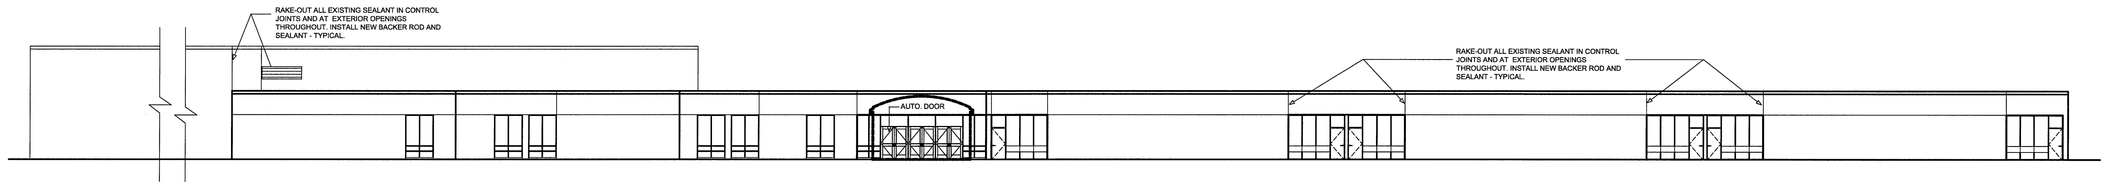


## NORTH ELEVATION

SCALE: 1/16"=1'-0"




## WEST ELEVATION

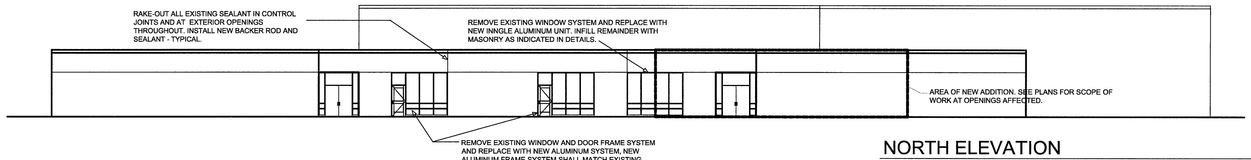SCALE: 1/16"=1'-0"




## SOUTH ELEVATION

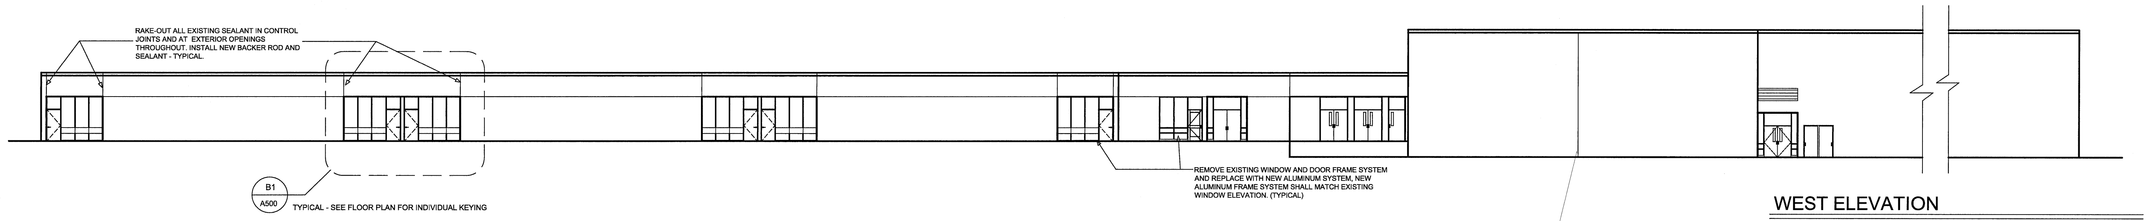SCALE: 1/16"=1'-0"

**OVERALL ELEVATIONS** B1

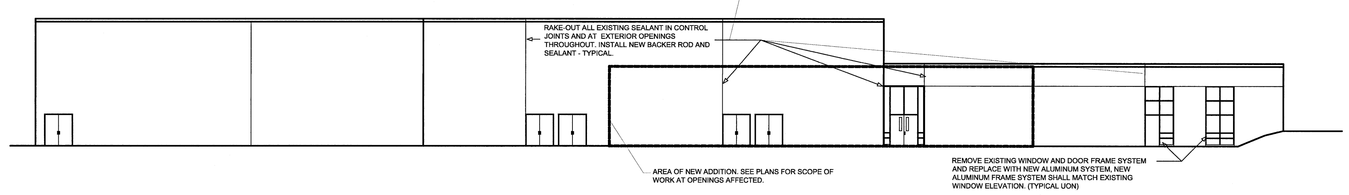


**MAIN SCHOOL ENTRANCE - SOUTH** D4

NOTE: ALL DOORS SHALL BE CHANGED TO DOUBLE-HUNG WINDOW AND FIXED INSULATING PANEL SYSTEM TO MATCH REMAINDER OF STOREFRONT SYSTEM UNDER ALTERNATE NO. 5 (SPRINKLER SYSTEM)




**EXT. CLASSROOM EGRESS DOOR AND STOREFRONT** D4

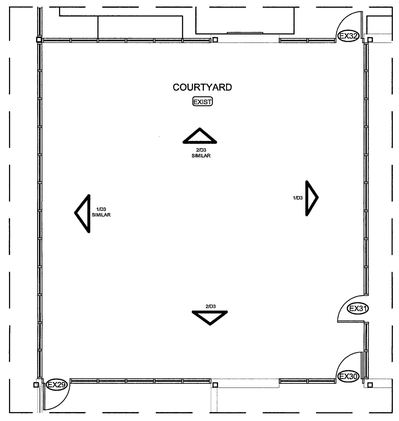


## 2 EXTERIOR ELEVATION IN COURTYARD

GLAZING ELEVATION ONLY – OPPOSITE WALL SIM. – OMIT DOOR AND GLAZE IN LIEU

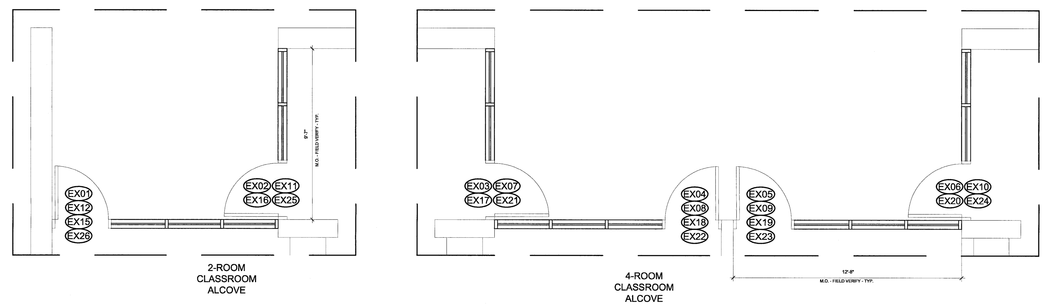SCALE: 1 1/2"=1'-0"

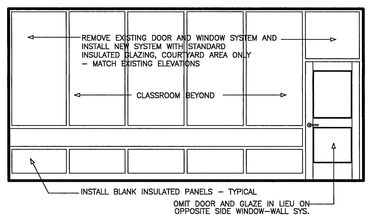


## 1 INTERIOR ELEVATION AT COURTYARD

SIMILAR AT OPPOSITE WALL

SCALE: 1 1/2"=1'-0"

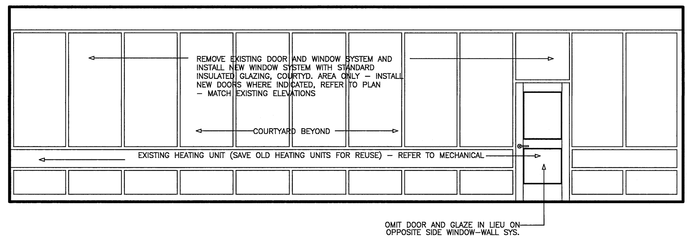


**MISC. OTHER DOOR AND STOREFRONT PANELS** D1

A1

LICENSED ARCHITECT STEPHEN L. DRANE NO. 1863 STATE OF MAINE SEAL

ARCHITECT:
SEMPLE & DRANE ARCHITECTS
496 CONGRESS STREET
PORTLAND, MAINE 04101
TEL: (207) 761-4231 FAX: 774-0152
SDA@sempledrane.com

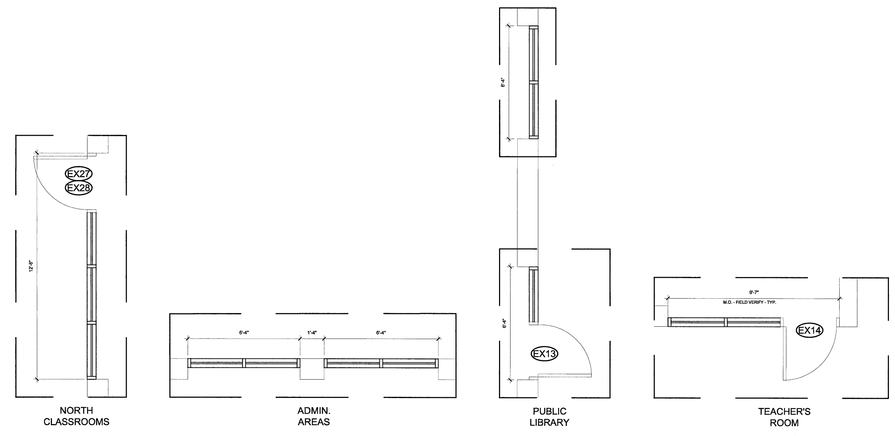OWNER:
CITY OF PORTLAND

PROJECT:
RIVERTON ELEMENTARY SCHOOL
/ COMMUNITY CENTER
ADDITIONS AND RENOVATIONS
1600 FOREST AVE. PORTLAND, ME. 04103

DRAWING:
EXIST EXTERIOR ELEVATIONS AND WINDOW REPLACEMENT PLANS

REVISIONS:

SCALE: 1/8"=1'-0"
DATE: 05/09/06

SHEET:
A201