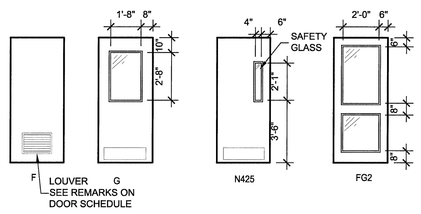

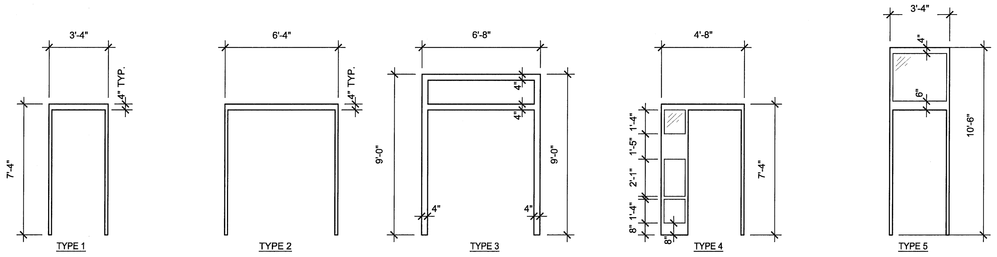

GENERAL NOTE:
2" FRAMES UNLESS OTHERWISE NOTED, TYP.

DOOR TYPES - SCALE = 1/4"=1'-0" (A5)

DOOR FRAME TYPES NEW CONSTRUCTION - SCALE = 1/4"=1'-0" (A1)

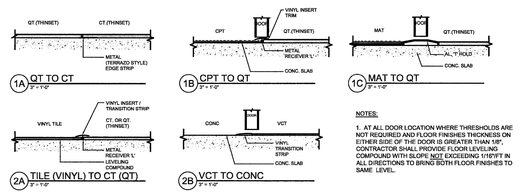

NOTES:
1. AT ALL DOOR LOCATION WHERE THRESHOLDS ARE NOT REQUIRED AND FLOOR FINISHES THICKNESS ON EITHER SIDE OF THE DOOR IS GREATER THAN 1/8", CONTRACTOR SHALL PROVIDE FLOOR LEVELING COMPOUND WITH SLOPE NOT EXCEEDING 1/16"/FT IN ALL DIRECTIONS TO BRING BOTH FLOOR FINISHES TO SAME LEVEL.

THRESHOLD TYPES - SCALE = N.T.S. (B5)

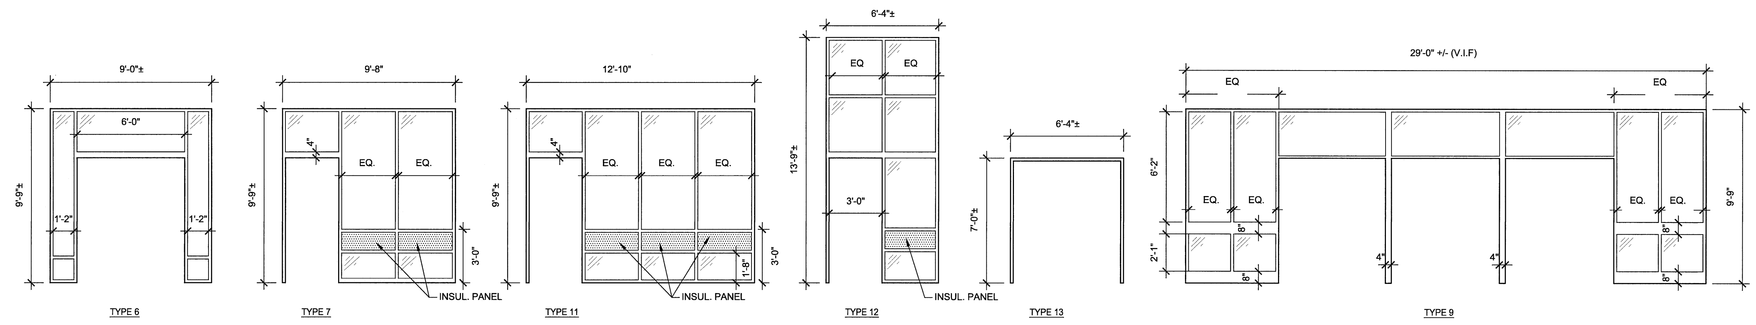

GENERAL NOTE:
1. ALL M.O. OF REPLACEMENT FRAMES TO BE VERIFIED IN FIELD PRIOR TO FABRICATION, TYP.
2. 2" FRAMES UNLESS OTHERWISE NOTED, TYP.

DOOR FRAME TYPES REPLACEMENT - SCALE = 1/4"=1'-0" (B1)

DOOR SCHEDULE

DOORS						FRAMES					
OPG #	LOCATION	SIZE (w x h)	TYPE	MATERIAL	RATING	TYPE	MATERIAL	RATING	GLASS TYPE	HRDWRE SET NO.	REMARKS
EXTERIOR REPLACEMENT DOORS											
EX01	Existing Classroom	3'-0"x7'-0"x1 3/4"	FG2	AL	_	11	AL	_	T	1	1, 6, 8
EX02	Existing Classroom	3'-0"x7'-0"x1 3/4"	FG2	AL	_	7	AL	_	T	1	1, 6, 8
EX03	Existing Classroom	3'-0"x7'-0"x1 3/4"	FG2	AL	_	7	AL	_	T	1	1, 6, 8
EX04	Existing Classroom	3'-0"x7'-0"x1 3/4"	FG2	AL	_	11	AL	_	T	1	1, 6, 8
EX05	Existing Classroom	3'-0"x7'-0"x1 3/4"	FG2	AL	_	11	AL	_	T	1	1, 6, 8
EX06	Existing Classroom	3'-0"x7'-0"x1 3/4"	FG2	AL	_	7	AL	_	T	1	1, 6, 8
EX07	Existing Classroom	3'-0"x7'-0"x1 3/4"	FG2	AL	_	7	AL	_	T	1	1, 6, 8
EX08	Existing Classroom	3'-0"x7'-0"x1 3/4"	FG2	AL	_	11	AL	_	T	1	1, 6, 8
EX09	Existing Classroom	3'-0"x7'-0"x1 3/4"	FG2	AL	_	11	AL	_	T	1	1, 6, 8
EX10	Existing Classroom	3'-0"x7'-0"x1 3/4"	FG2	AL	_	7	AL	_	T	1	1, 6, 8
EX11	Existing Classroom	3'-0"x7'-0"x1 3/4"	FG2	AL	_	7	AL	_	T	1	1, 6, 8
EX12	Existing Classroom	3'-0"x7'-0"x1 3/4"	FG2	AL	_	11	AL	_	T	1	1, 6, 8
EX13	Public Library	3'-0"x7'-0"x1 3/4"	F	AL	_	12	AL	_	_	22	1, 6
EX14	Teachers' room	3'-0"x7'-0"x1 3/4"	F	AL	_	7	AL	_	_	1	1, 6
EX15	Existing Classroom	3'-0"x7'-0"x1 3/4"	FG2	AL	_	11	AL	_	T	1	1, 6, 8
EX16	Existing Classroom	3'-0"x7'-0"x1 3/4"	FG2	AL	_	7	AL	_	T	1	1, 6, 8
EX17	Existing Classroom	3'-0"x7'-0"x1 3/4"	FG2	AL	_	7	AL	_	T	1	1, 6, 8
EX18	Existing Classroom	3'-0"x7'-0"x1 3/4"	FG2	AL	_	11	AL	_	T	1	1, 6, 8
EX19	Existing Classroom	3'-0"x7'-0"x1 3/4"	FG2	AL	_	11	AL	_	T	1	1, 6, 8
EX20	Existing Classroom	3'-0"x7'-0"x1 3/4"	FG2	AL	_	7	AL	_	T	1	1, 6, 8
EX21	Existing Classroom	3'-0"x7'-0"x1 3/4"	FG2	AL	_	7	AL	_	T	1	1, 6, 8
EX22	Existing Classroom	3'-0"x7'-0"x1 3/4"	FG2	AL	_	11	AL	_	T	1	1, 6, 8
EX23	Existing Classroom	3'-0"x7'-0"x1 3/4"	FG2	AL	_	11	AL	_	T	1	1, 6, 8
EX24	Existing Classroom	3'-0"x7'-0"x1 3/4"	FG2	AL	_	7	AL	_	T	1	1, 6, 8
EX25	Existing Classroom	3'-0"x7'-0"x1 3/4"	FG2	AL	_	7	AL	_	T	1	1, 6, 8
EX26	Existing Classroom	3'-0"x7'-0"x1 3/4"	FG2	AL	_	11	AL	_	T	1	1, 6, 8
EX27	Existing Classroom	3'-0"x7'-0"x1 3/4"	FG2	AL	_	11	AL	_	T	1	1, 6, 8
EX28	Existing Classroom	3'-0"x7'-0"x1 3/4"	FG2	AL	_	11	AL	_	T	1	1, 6, 8
EX29	Courtyard	3'-0"x7'-0"x1 3/4"	FG2	AL	_		AL	_	T	24	1, 6, 7, 9
EX30	Courtyard	3'-0"x7'-0"x1 3/4"	FG2	AL	_	7	AL	_	T	24	1, 6, 7
EX31	Courtyard	3'-0"x7'-0"x1 3/4"	FG2	AL	_		AL	_	T	24	1, 6, 7, 9
EX32	Courtyard	3'-0"x7'-0"x1 3/4"	FG2	AL	_	7	AL	_	T	24	1, 6, 7

REMARKS	
1	INSULATED DOOR AND FRAME
2	MAGNETIC DOOR HOLD OPENS
3	KEY PAD ACCESS
4	MOTORIZED OPERATOR
5	ALUM MINI BLINDS
6	INSULATED GLASS
7	LOCKING CAPABILITY ON THE INTERIOR SIDE OF DOOR
8	REPAINT EXISTING DOOR AND FRAME
9	SEE D2/A201 FOR DOOR FRAME AND ELEVATIONS

ALTERNATE # 5 - FIRE PROTECTION SYSTEM	
A	DELETE THIS DOOR, FRAME AND HARDWARE AS PART OF THIS ALTERNATE
B	SUBSTITUTE WINDOW UNIT FOR THIS DOOR AS PART OF THIS ALTERNATE. REFER TO REPLACEMENT WINDOW SHEET

GENERAL NOTES
REFER TO FLOOR PLANS FOR LOCATIONS OF DOUBLE LEAF DOORS WITH REMOVABLE MULLIONS

DOOR SCHEDULE

DOORS						FRAMES					
OPG #	LOCATION	SIZE (w x h)	TYPE	MATERIAL	RATING	TYPE	MATERIAL	RATING	GLASS TYPE	HRDWRE SET NO.	REMARKS
ADMINISTRATION RENOVATION											
C100A	Principal	Existing	_	_	_	_	_	_	_	_	8
C100B	Principal	Existing	_	_	_	_	_	_	_	_	8
C100C	Principal	Existing	_	_	_	_	_	_	_	_	8
C101A	Entry	2 - 3'-0"x7'-0"x1 3/4"	FG2	AL	_	9	AL	_	T	19	1, 6
C101B	Entry	2 - 3'-0"x7'-0"x1 3/4"	FG2	AL	_	9	AL	_	T	19	1, 6
C101C	Entry	2 - 3'-0"x7'-0"x1 3/4"	FG2	AL	_	9	AL	_	T	2	1, 4, 6
C102A	Lobby	2 - 3'-0"x7'-0"x1 3/4"	FG2	AL	_	9	AL	_	T	8	
C102B	Lobby	2 - 3'-0"x7'-0"x1 3/4"	FG2	AL	_	9	AL	_	T	4	
C102C	Lobby	2 - 3'-0"x7'-0"x1 3/4"	FG2	AL	_	9	AL	_	T	3	4
C103A	Reception	3'-0"x7'-0"x1 3/4"	G	WD	_	1	HM	_	T	15	
C104A	Secretary	Existing	_	_	_	_	_	_	_	_	8
C105A	Nurse	3'-0"x7'-0"x1 3/4"	G	WD	_	1	HM		T	11	
C105B	Nurse	3'-0"x7'-0"x1 3/4"	G	WD	_	1	HM		T	11	
C106A	Nurse Toilet	3'-0"x7'-0"x1 3/4"	F	WD	_	1	HM	_	_	14	
C107A	Files	2 - 3'-0"x7'-0"x1 3/4"	F	WD	_	2	HM	_	_	5	
C107B	Files	2 - 3'-0"x7'-0"x1 3/4"	F	WD	_	2	HM	_	_	5	
C109A	Kitchen	Existing	_	_	_	_	_	_	_	_	8
C110A	Office	Existing	_	_	_	_	_	_	_	_	8
C111A	Toilet	Existing	_	_	_	_	_	_	_	_	8
C112A	Learning Strategist	Existing	_	_	_	_	_	_	_	_	8
C113A	Office	Existing	_	_	_	_	_	_	_	_	8
C114A	Office	Existing	_	_	_	_	_	_	_	_	8
C115A	Office	Existing	_	_	_	_	_	_	_	_	8
C117A	Multi Use	Existing	_	_	_	_	_	_	_	_	8
C117B	Multi Use	Existing	_	_	_	_	_	_	_	_	8
C118A	Corridor	3'-0"x7'-0"x1 3/4"	N425	HM	90	1	HM	90	T	23	
C118B	Corridor	3'-0"x7'-0"x1 3/4"	F	WD	_	1	HM	_	_	13	
C119A	Toilet	Existing	_	_	_	_	_	_	_	_	8
C120A	Toilet	Existing	_	_	_	_	_	_	_	_	8
C121A	Mail	3'-0"x7'-0"x1 3/4"	N425	HM	_	1	HM	_	T	15	
C122A	Assistant Principal										
DISCOVERY ROOM											
D100A	Discovery Room	Existing	_	_	_	_	_	_	_	_	8
D100B	Discovery Room	Existing	_	_	_	_	_	_	_	_	8
D101A	Closet	3'-0"x7'-0"x1 3/4"	F	WD	_	1	HM	_	_	9	
GYM/POOL											
E101A	Gym Toilet	3'-0"x7'-0"x1 3/4"	F	AL	_	1	AL	_	_	10	
E102A	Family Locker Room	3'-0"x7'-0"x1 3/4"	F	AL	_	1	AL	_	_	10	
E102B	Family Locker Room	3'-0"x7'-0"x1 3/4"	F	AL	_	1	AL	_	_	10	
E103A	Storage	3'-0"x7'-0"x1 3/4"	F	AL	_	1	AL	_	_	9	

DOOR SCHEDULE

DOORS						FRAMES					
OPG #	LOCATION	SIZE (w x h)	TYPE	MATERIAL	RATING	TYPE	MATERIAL	RATING	GLASS TYPE	HRDWRE SET NO.	REMARKS
CLASSROOM ADDITION											
A101A	Reading Consultant	3'-0"x7'-0"x1 3/4"	G	WD	_	1	HM	_	T	11	5
A102A	Reading Recovery	3'-0"x7'-0"x1 3/4"	G	WD	_	1	HM	_	T	11	5
A103A	Entry	2 - 3'-0"x7'-0"x1 3/4"	FG2	AL	_	3	AL	_	T	19	6
A103B	Entry	2 - 3'-0"x7'-0"x1 3/4"	FG2	AL	_	3	AL	_	T	20	
A104A	Resource Room	3'-0"x7'-0"x1 3/4"	G	WD	_	4	HM	_	T	6	5
A104B	Resource Room	3'-0"x7'-0"x1 3/4"	N425	WD	_	1	HM	_	T	21	
A105A	Classroom	3'-0"x7'-0"x1 3/4"	G	WD	_	1	HM	_	T	6	5
A105B	Classroom	3'-0"x7'-0"x1 3/4"	G	WD	_	1	HM	_	T	1	1, 5, 6
A106A	Resource Room	3'-0"x7'-0"x1 3/4"	G	WD	_	4	HM	_	T	6	5
A107A	Speech	3'-0"x7'-0"x1 3/4"	G	WD	_	4	HM	_	T	12	5
A108A	Speech	3'-0"x7'-0"x1 3/4"	G	WD	_	4	HM	_	T	12	5
A109A	Lobby	2 - 3'-0"x7'-0"x1 3/4"	N425	HM	90	2	HM	90	T	18	2
COMMUNITY CENTER ADDITION											
B101A	Entry	2 - 3'-0"x7'-0"x1 3/4"	FG2	AL	_	10	AL	_	T	2	1, 4, 6
B101B	Entry	2 - 3'-0"x7'-0"x1 3/4"	FG2	AL	_	10	AL	_	T	19	1, 6
B101C	Entry	2 - 3'-0"x7'-0"x1 3/4"	FG2	AL	_	10	AL	_	T	19	1, 6
B102A	Entry	2 - 3'-0"x7'-0"x1 3/4"	FG2	AL	_	10	AL	_	T	3A	4
B102B	Entry	2 - 3'-0"x7'-0"x1 3/4"	FG2	AL	_	10	AL	_	T	20	
B102C	Entry	2 - 3'-0"x7'-0"x1 3/4"	FG2	AL	_	10	AL	_	T	20	
B103A	Gym Storage	2 - 3'-0"x7'-0"x1 3/4"	F	HM	_	13	HM	_	_	16	
B104A	Office	3'-0"x7'-0"x1 3/4"	G	WD	_	1	HM	_	T	11	
B104B	Office	3'-0"x7'-0"x1 3/4"	N425	WD	_	1	HM	_	T	1	
B105A	Multi-Purpose B	2 - 3'-0"x7'-0"x1 3/4"	N425	WD	_	2	HM	_	T	17	
B106A	Multi-Purpose A	2 - 3'-0"x7'-0"x1 3/4"	N425	WD	_	2	HM	_	T	17	
B107A	Storage	2 - 3'-0"x7'-0"x1 3/4"	F	WD	_	2	HM	_	_	5	
B108A	Storage	2 - 3'-0"x7'-0"x1 3/4"	F	WD	_	2	HM	_	_	5	
B109A	Toilet	3'-0"x7'-0"x1 3/4"	F	WD	_	1	HM	_	_	10	
B110A	Toilet	3'-0"x7'-0"x1 3/4"	F	WD	_	1	HM	_	_	10	
B111A	Dental Operatory	3'-0"x7'-0"x1 3/4"	F	WD	_	1	HM	_	_	11	
B112A	Toilet	3'-0"x7'-0"x1 3/4"	F	WD	_	1	HM	_	_	10	
B113A	Meeting Room	3'-0"x7'-0"x1 3/4"	N425	WD	_	1	HM	_	T	11	
B114A	Workspace	3'-0"x7'-0"x1 3/4"	N425	WD	_	1	HM	_	T	11	
B115A	Storage	3'-0"x7'-0"x1 3/4"	F	WD	_	1	HM	_	_	9	
B115B	Storage	3'-0"x7'-0"x1 3/4"	F	HM	_	1	HM	_	_	22	1
B116A	Gym	2 - 3'-0"x7'-0"x1 3/4"	N425	HM	90	13	HM	90	_	7	
B116B	Gym	2 - 3'-0"x7'-0"x1 3/4"	N425	HM	90	13	HM	90	_	7	
B117A	Corridor	2 - 3'-0"x7'-0"x1 3/4"	N425	HM	90	2A	HM	90	T	18	2, 3

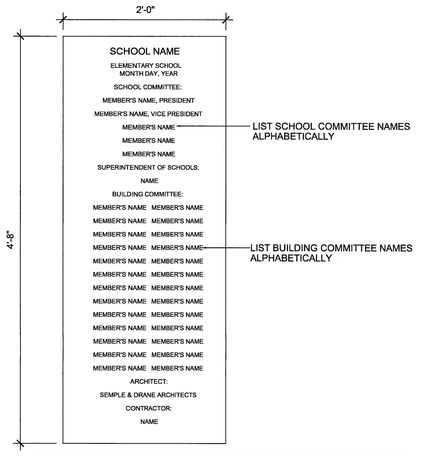

PLAQUE - SCALE = 1/2"=1'-0" (C1)

(D1)

LICENSED ARCHITECT STEPHEN V. DRANE NO. 1863 STATE OF MAINE SEAL

ARCHITECT:
SEMPLE & DRANE ARCHITECTS
496 CONGRESS STREET
PORTLAND, MAINE 04101
TEL: (207) 761-4231 FAX: 774-0152
SDA@sempledrane.com

OWNER:
CITY OF PORTLAND

PROJECT:
RIVERTON ELEMENTARY SCHOOL
/ COMMUNITY CENTER
ADDITIONS AND RENOVATIONS
1600 FOREST AVE. PORTLAND, ME. 04103

DRAWING:
DOORS, FRAMES, SCHEDULE & MISC. DTLS

REVISIONS:

SCALE: AS NOTED

DATE: 05/09/06

SHEET:
A500