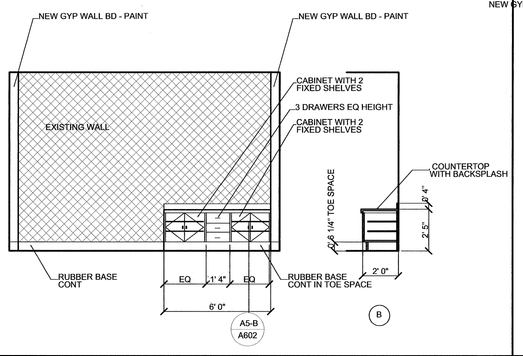

COPY C108 A5

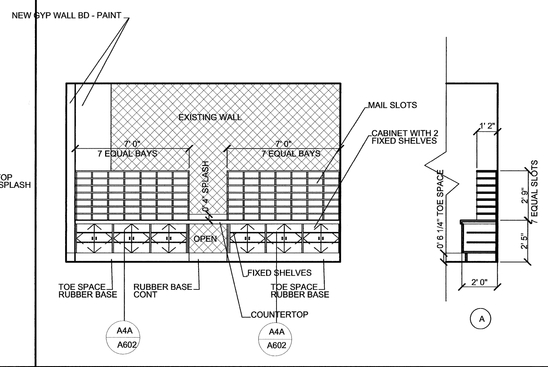

MAIL C121 A4

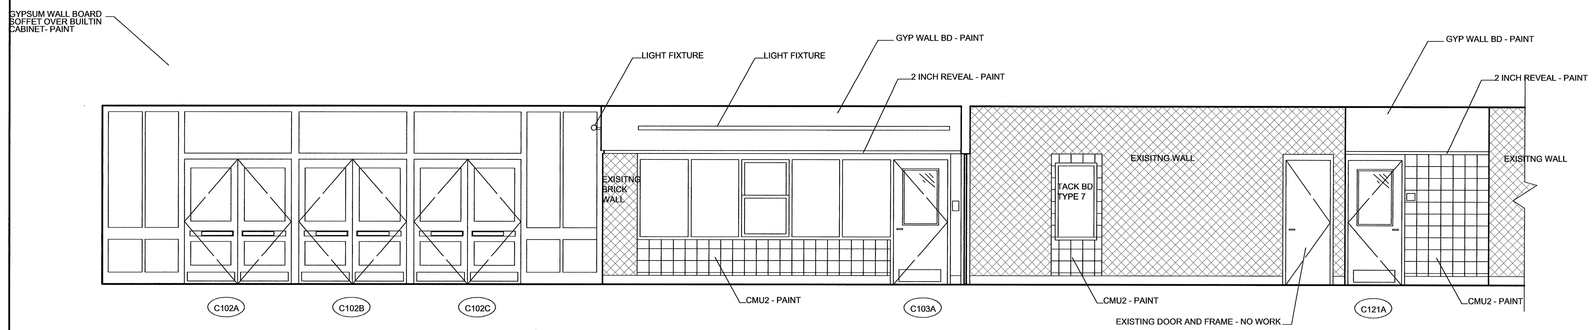

LOBBY C102 A1

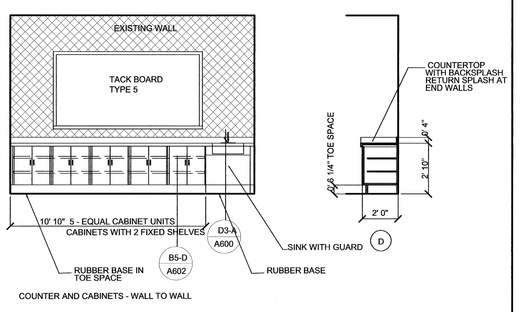

LEARNING STRATEGIST C112 B5

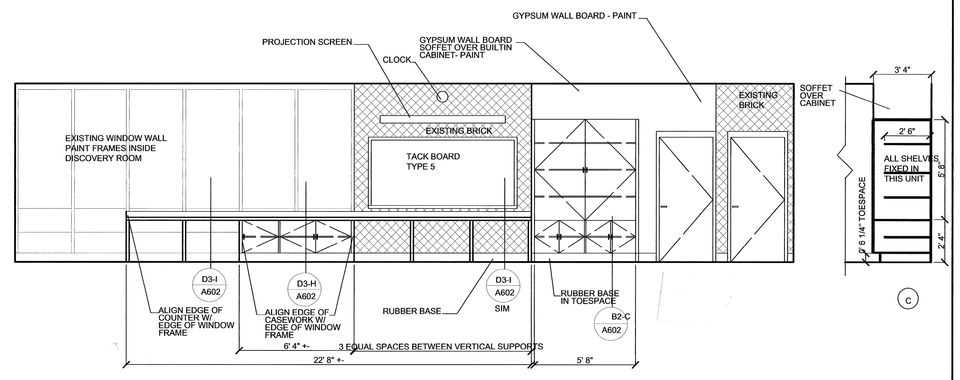

B2

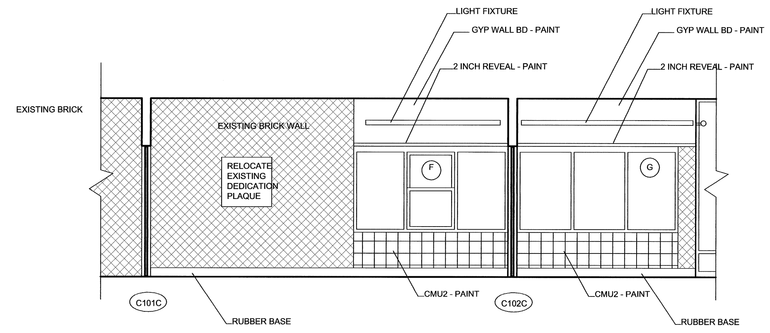

ENTRY C101, LOBBY C102 B1

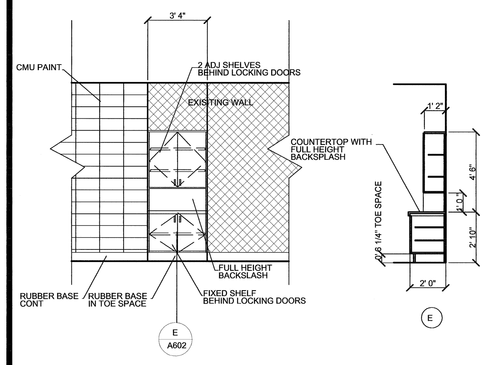

NURSE C105 C5

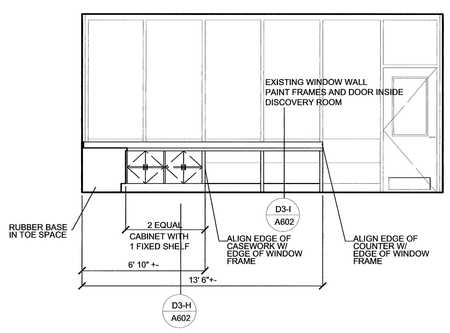

C4

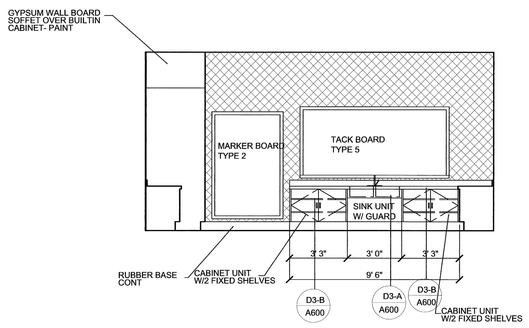

C3

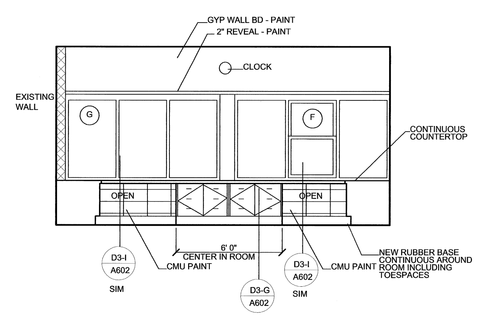

C2

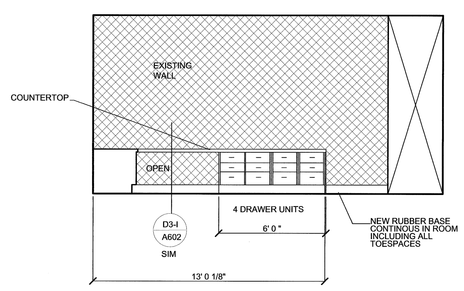

C1

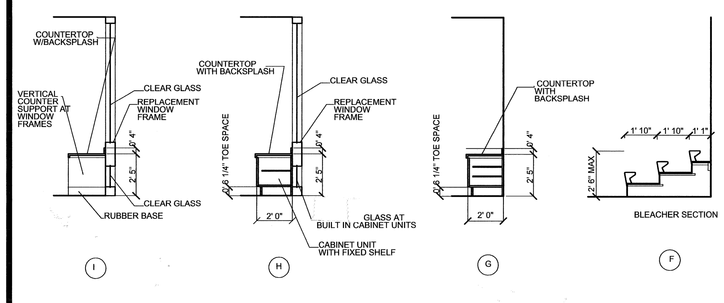

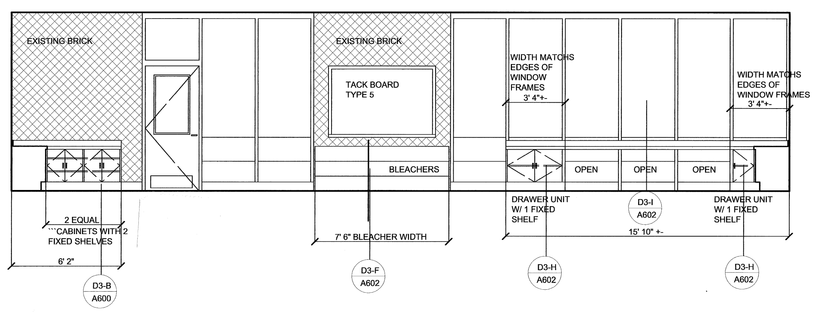

DISCOVERY ROOM D100 D3

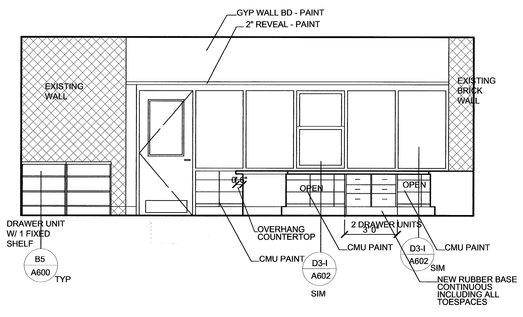

D2

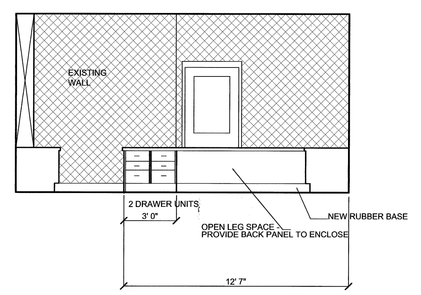

RECEPTION AREA C103 D1

ARCHITECT:
SEMPLE & DRANE ARCHITECTS
486 CONGRESS STREET
PORTLAND, MAINE 04101
TEL: (207) 761-4231 FAX: 774-0152
SDA@sempledrane.com

SEAL

OWNER:
CITY OF PORTLAND

PROJECT:
RIVERTON EXPANSION AND RENOVATION PROJECT
1600 FOREST AVE. PORTLAND, ME 04103

DRAWING:
INTERIOR ELEVATIONS

REVISIONS:

SCALE: 1/4"=1'-0"
DATE: 05/09/06

SHEET:
A602