BID ALTERNATE No. 3 DEMOLITION KEYED NOTES:

1. REMOVE (E)PUMP AND ALL ASSOCIATED PIPING COMPLETE.
2. REMOVE (E)CHILLER AND ALL ASSOCIATED PIPING AND CONTROLS COMPLETE.
3. REMOVE (E)EXPANSION TANK AND ALL ASSOCIATED PIPING BACK TO (E)CHWR MAIN. CAPTURE AND REMOVE REFRIGERANT IN ACCORDANCE WITH ALL LOCAL, STATE AND FEDERAL LAWS.
4. REMOVE (E)AHU-7 & 8 COMPLETE W/OUTSIDE AIR TO O.A. PLENUM, AND SUPPLY/RETURN DUCTS TO POINTS AS INIDICATED. REMOVE (E)AHU SUPPORTS AND HANGERS.
5. REMOVE (E)ACC-1 COMPLETE WITH CONTROLS AND REFRIGERATION PIPING. PREMOVE (E)O.A. DUCT AT (E)DUCT FLEX CONNECTION ON DROP TO UNIT.

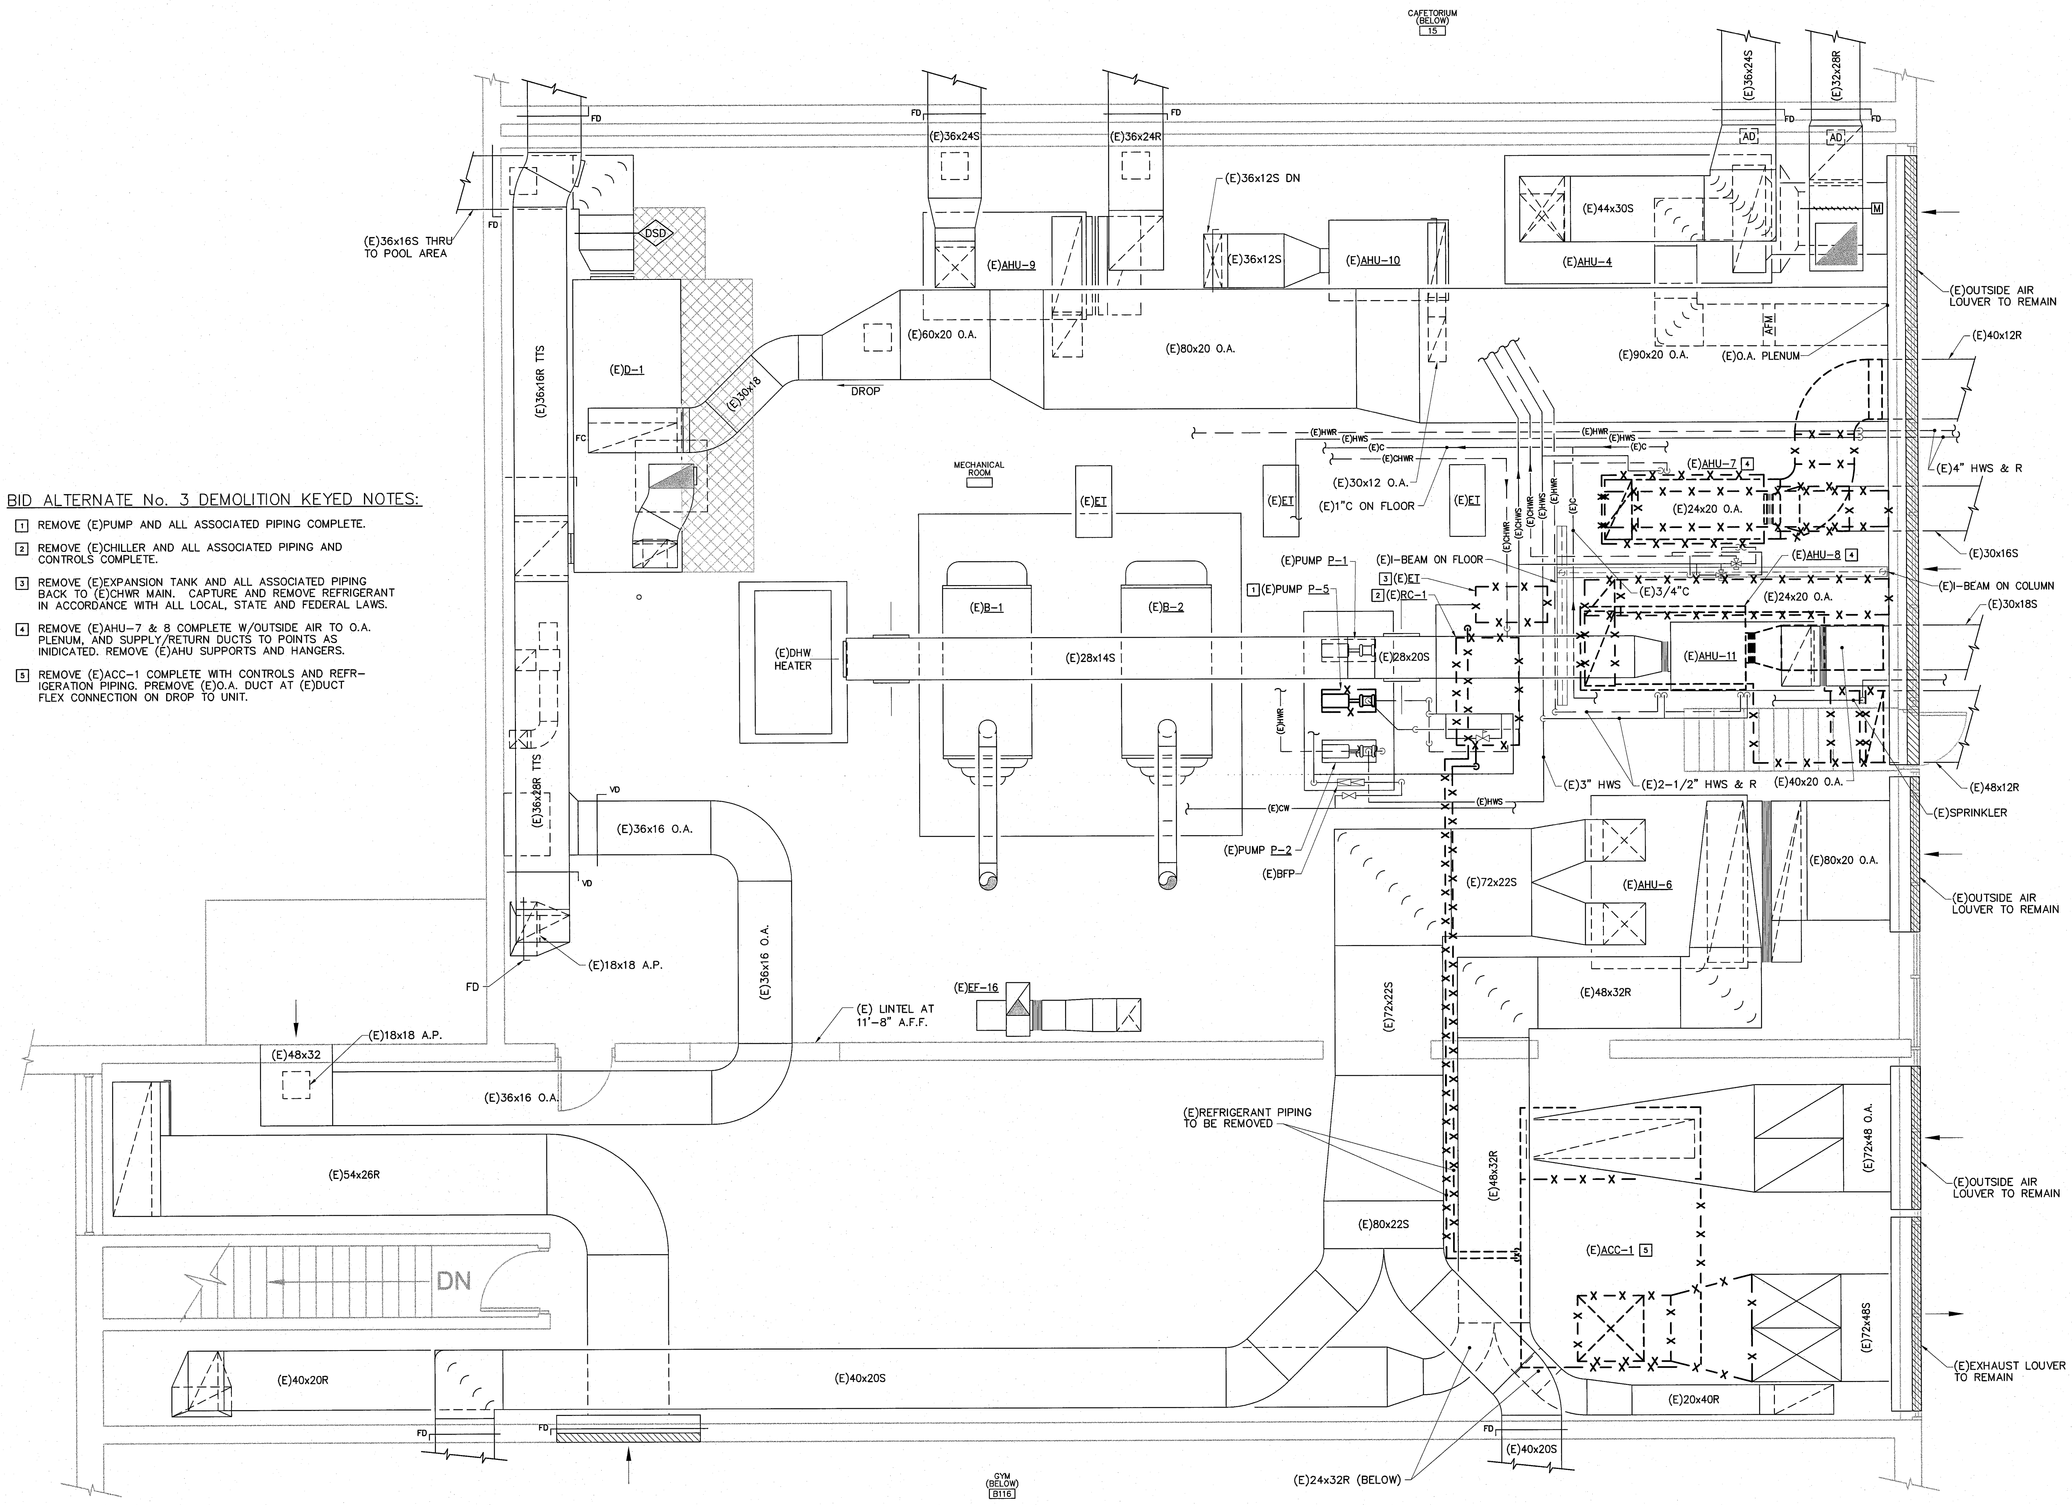

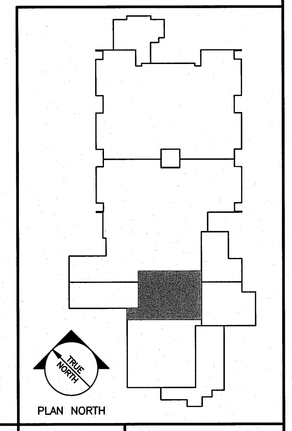

A1	MECHANICAL DEMOLITION PART PLAN ~ MECHANICAL ROOM	A10	KEY PLAN
1/4" = 1'-0"		NOT TO SCALE	

ARCHITECT:
SEMPLE & DRANE ARCHITECTS
496 CONGRESS STREET
PORTLAND, MAINE 04101
TEL:(207) 761-4231 FAX:774-0152
SDA@sempledrane.com

ENGINEERING:
Allied Engineering
160 Veranda Street
Portland, Maine 04103
T: 207.221.2240
F: 207.221.2266
Web: www.allied-eng.com

OWNER:
CITY OF PORTLAND

PROJECT:
RIVERTON EXPANSION AND RENOVATION PROJECT
1600 FOREST AVE. PORTLAND, ME. 04103

DRAWING:
MECHANICAL DEMOLITION PART PLAN ~ MECHANICAL ROOM

REVISIONS:

SCALE: AS NOTED
CAD FILE:060144.DWG
DATE: 05/09/06

SHEET:
MD-400

STATE OF MAINE
IAN MacDONALD
PROFESSIONAL ENGINEER
REGISTERED PROFESSIONAL ENGINEER SEAL

H:\Projects\2006\06014 ~ Riverton Additions and Renovations\00 Drawing Files ~current CAD files\060144.dwg May 08, 2006 - 4:49pm