A1

1/8" = 1'-0"

EXISTING/NEW CONDITIONS

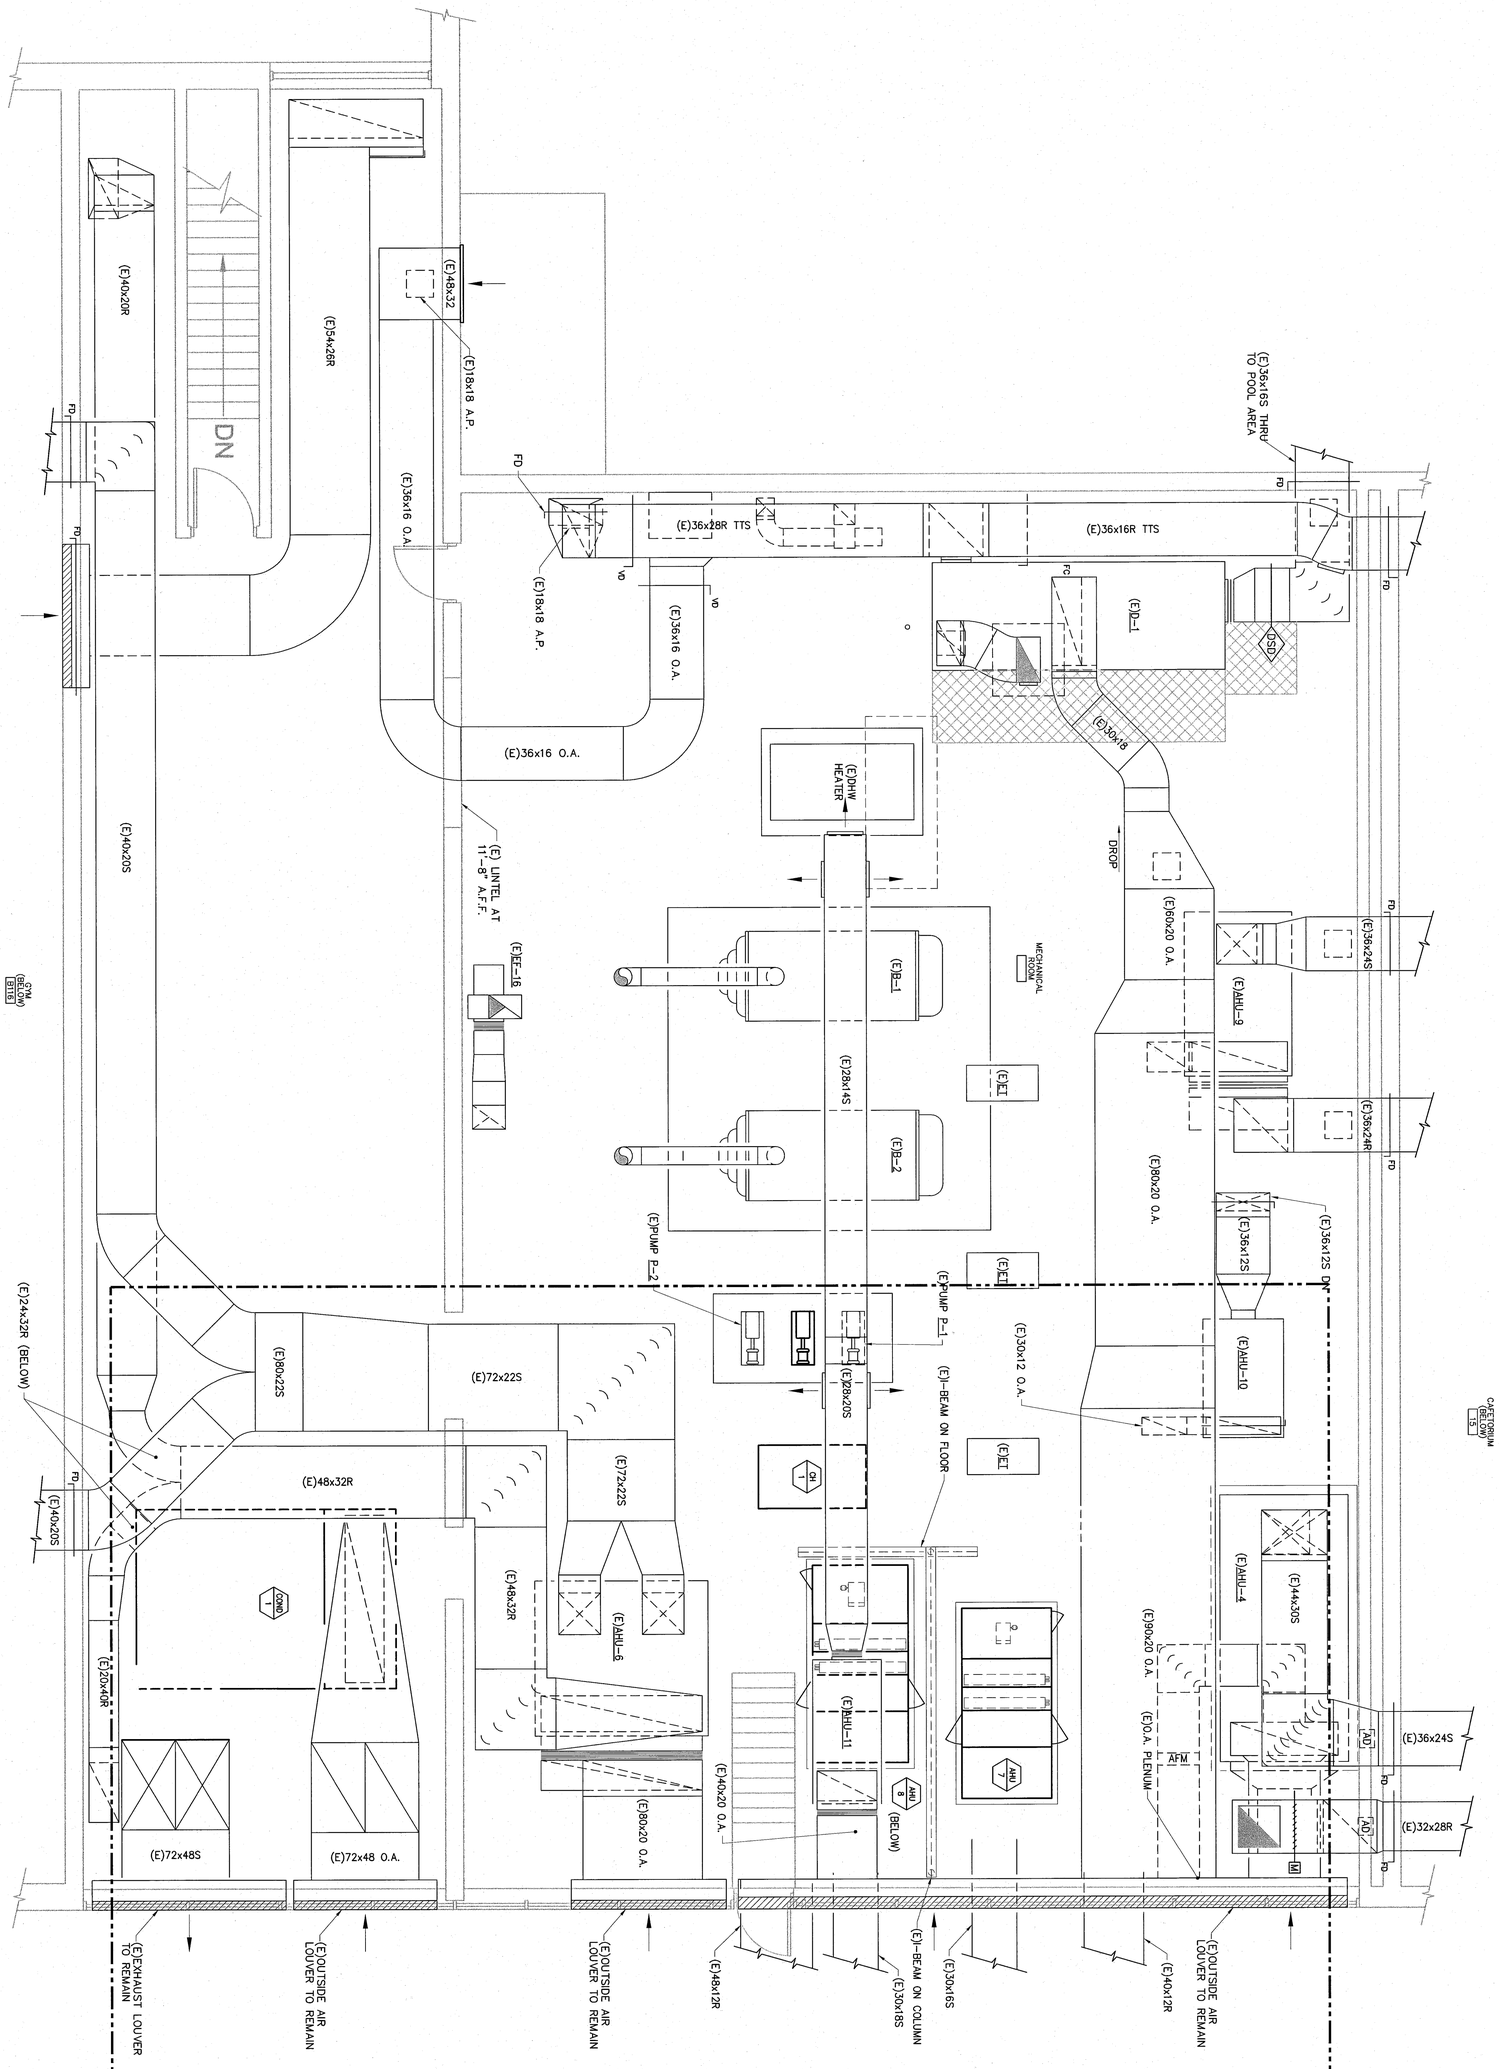

A10

NOT TO SCALE

KEY PLAN

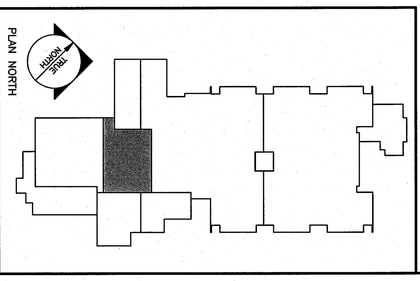

SHEET: **MH-400**

DRAWING: MECHANICAL PART PLAN ~ MECHANICAL ROOM

SCALE: AS NOTED
CAD FILE:06014M.DWG
DATE: 05/09/06

REVISIONS:

PROJECT: RIVERTON EXPANSION AND RENOVATION PROJECT
1600 FOREST AVE. PORTLAND, ME. 04103

OWNER: CITY OF PORTLAND

ENGINEERING:
Allied Engineering
Structural Mechanical Electrical Commissioning
160 Veranda Street
Portland, Maine 04103
T: 207.221.2260
F: 207.221.2266
Web: www.allied-eng.com

ARCHITECT:
SEMPLE & DRANE ARCHITECTS
496 CONGRESS STREET
PORTLAND, MAINE 04101
TEL:(207) 761-4231 FAX:774-0152
SDA@sempledrane.com

STATE OF MAINE IAN A. MacDONALD 8220 REGISTERED PROFESSIONAL ENGINEER SEAL