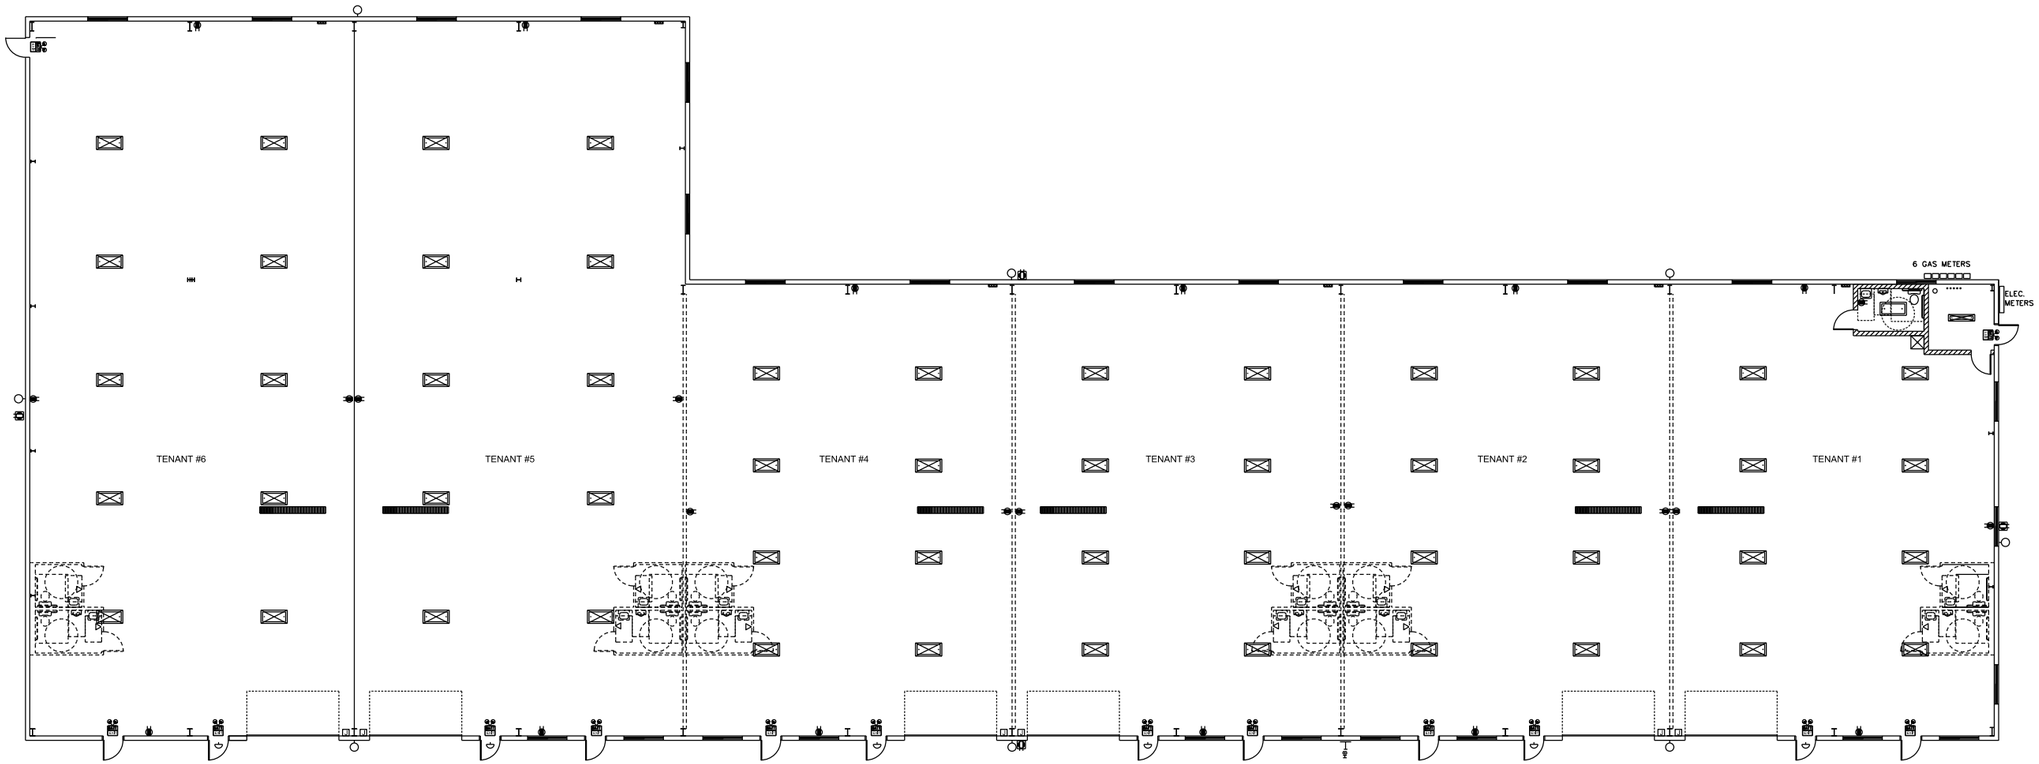

ELECTRICAL SYSTEMS OF MAINE
ELECTRICAL CONTRACTORS & ENGINEERS

1200 MINOT AVE, P.O. BOX 1395, AUBURN, ME 04210
WWW.ELECTRICALSYSTEMSOFMAINE.COM
TEL: 207-783-7126 FAX: 207-795-0311

Project Title

HOLMES BUISNESS PARK

PORTLAND, MAINE

ESM Project No.	–

Key Plan

Mark	Date	Description

Issue Dates

Drawing Status

Drawing Title

ELECTRICAL LAYOUT

DATE		PE:		Drawn By:	

Drawing Number

E101