"PROPOSED"

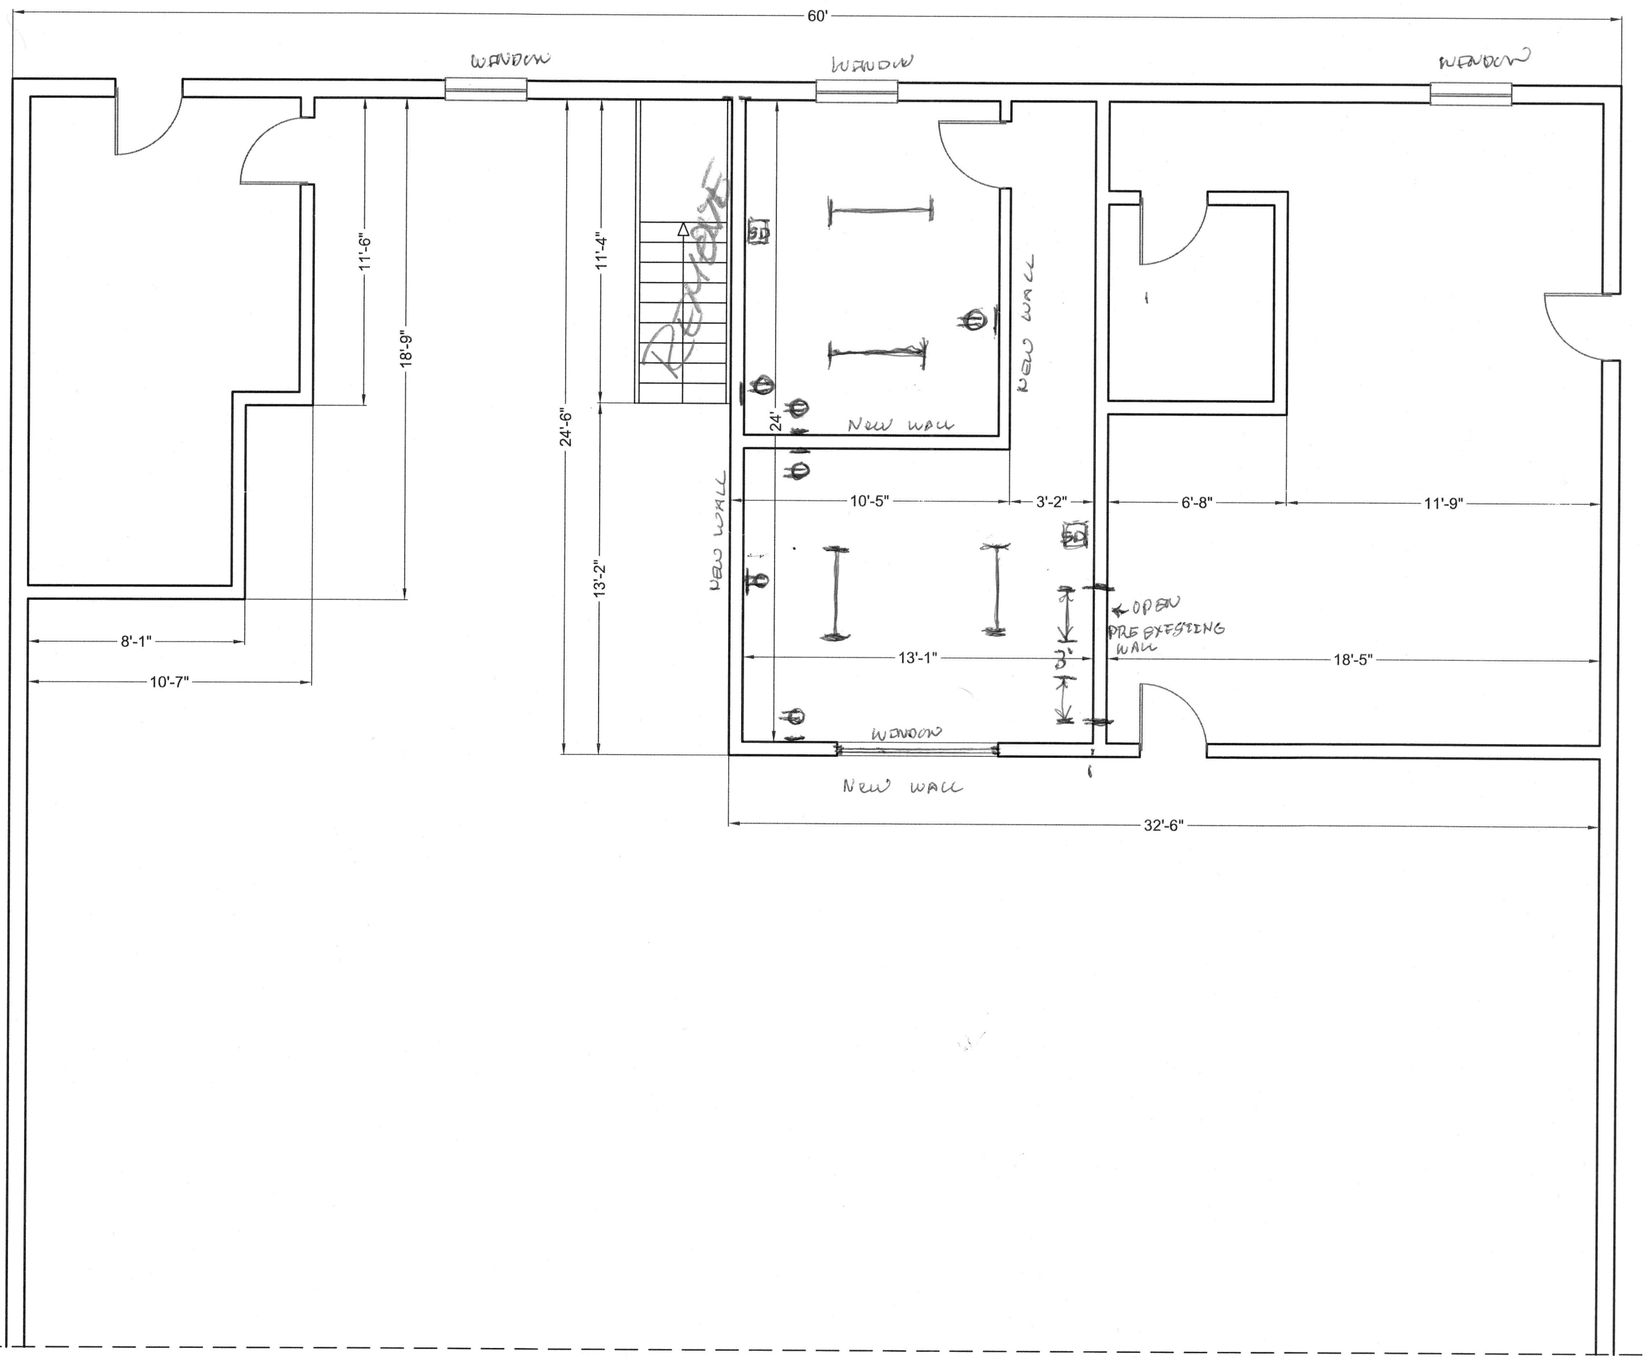

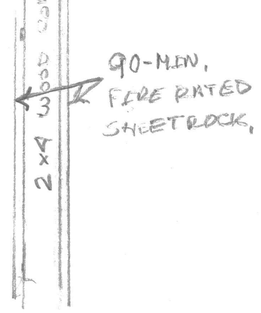

01 **New Layout**
Scale: 1/4" = 1'-0"

Notes:

DOUBLE OUTLET.

SD SMOKE DETECTOR.

FLUORESCENT LIGHT

Architect's Stamp:

Project:
Building
4-Sherman Street
Portland, MA 04101
429 WARREN AVE.

Client:

Project #:
Scale: 1/4" - 1'

Issue:	Date:

Revisions:	Date:

Drawing Title:
New Layout

Sheet Number:

A. 02 - a

Sheet size: A2