11	XXXX	12	XXXX	13	CORNICE DETAILS	15	INTERIOR ELEVATION - BAKERY (ALTERNATE #1)
A8.2	SCALE: XXXX	A8.2	SCALE: XXXX	A8.2	SCALE: 1" = 1'-0"	A8.2	SCALE: 1/8" = 1'-0"

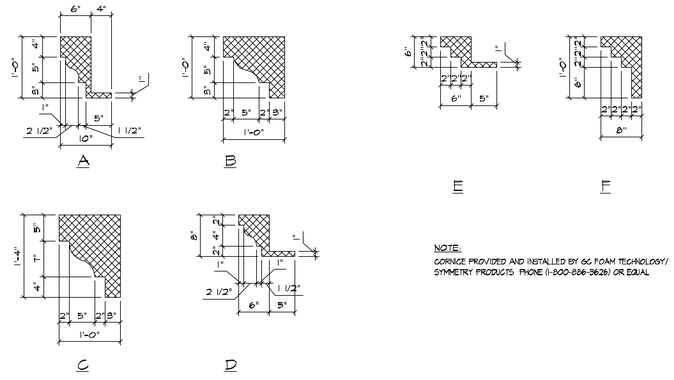

NOTE:
CORNICE PROVIDED AND INSTALLED BY GC FOAM TECHNOLOGY/ SYMMETRY PRODUCTS PHONE (1-800-886-3626) OR EQUAL

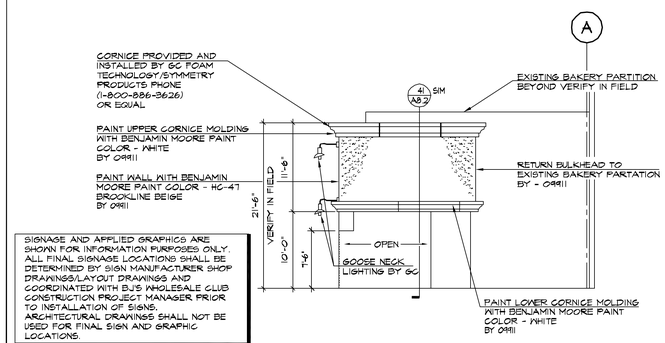

21	XXXX	22	XXXX	23	PERTIAL REFLECTED CEILING PLAN - BAKERY (ALTERNATE #1)	25	INTERIOR ELEVATION - BAKERY (ALTERNATE #1)
A8.2	SCALE: XXXX	A8.2	SCALE: XXXX	A8.2	SCALE: 1/8" = 1'-0"	A8.2	SCALE: 1/8" = 1'-0"

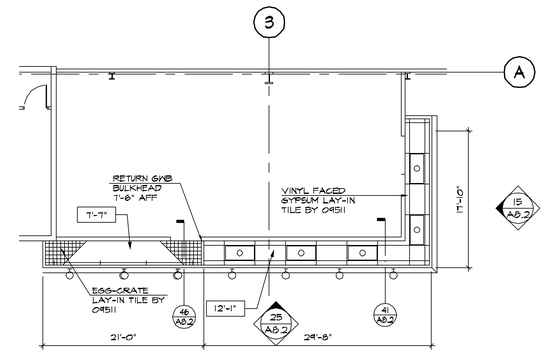

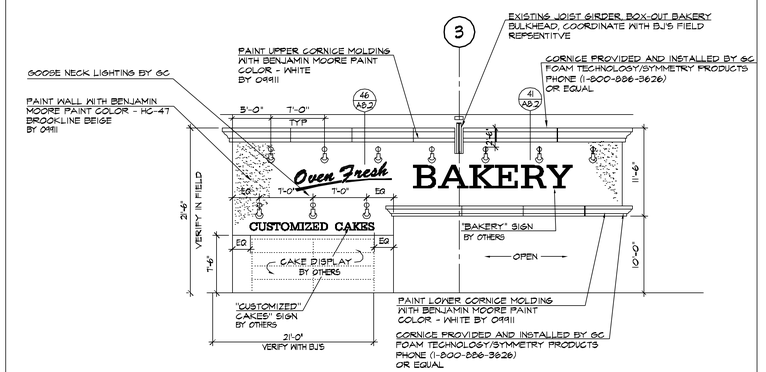

41	WALL SECTION BAKERY (ALTERNATE #1)	42	INTERIOR SIDE ELEVATION - MEMBERSHIP SERVICE (ALTERNATE #2)	43	INTERIOR FRONT ELEVATION - MEMBERSHIP SERVICE (ALTERNATE #2)	45	WALL SECTION - MEMBERSHIP SERVICES (ALTERNATE #2)
A8.2	SCALE: 1/2" =1'-0"	A8.2	SCALE: 1/4" = 1'-0"	A8.2	SCALE: 1/4" = 1'-0"	A8.2	SCALE: 1/2"=1'-0"

NOTES:
SEE DETAIL 25/A8.1 SIMILAR CONNECTION @ ROOF JOISTS AND ADDITIONAL NOTES

NOTE:
PAINT WALLS WITH BENJAMIN MOORE PAINT COLOR - HC-47 BROOKLINE BEIGE (FLAT FINISH) BY 0891I

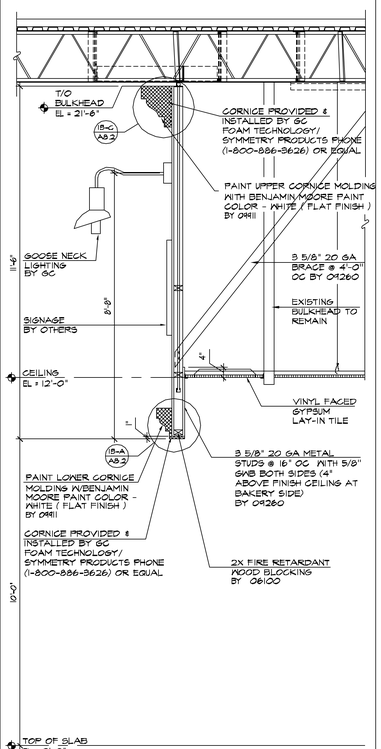

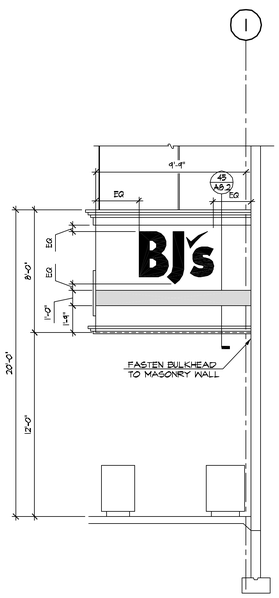

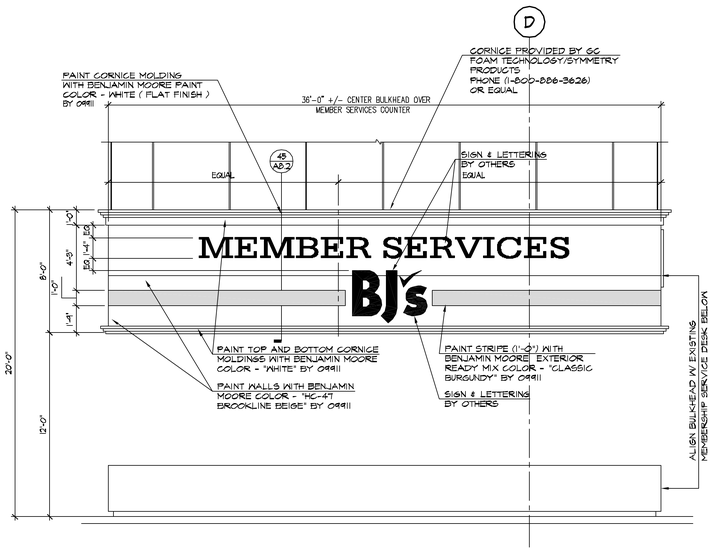

NOTE:
1. PAINT WALLS WITH BENJAMIN MOORE COLOR HC-47 "BROOKLINE BEIGE" BY 0891I.
2. PAINT CORNICE MOLDINGS WITH BENJAMIN MOORE PAINT COLOR "WHITE" BY 0891I.
3. ALL PAINT TO BE FLAT FINISH UNLESS NOTED OTHERWISE.

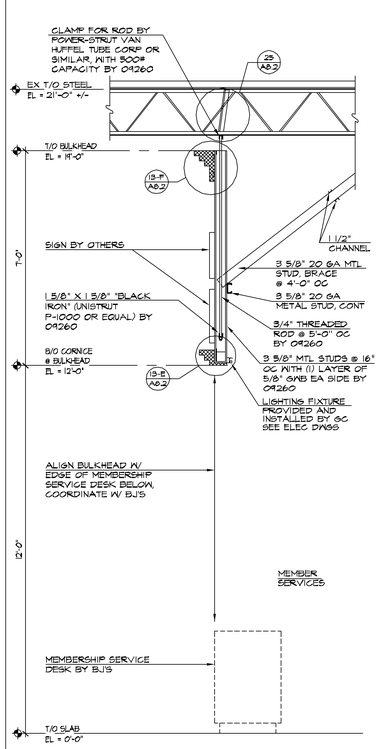

NOTES:
SEE DETAIL 25/A8.1 SIMILAR CONNECTION @ ROOF JOISTS AND ADDITIONAL NOTES

NOTE:
PAINT WALLS WITH BENJAMIN MOORE PAINT COLOR - HC-47 BROOKLINE BEIGE (FLAT FINISH) BY 0891I

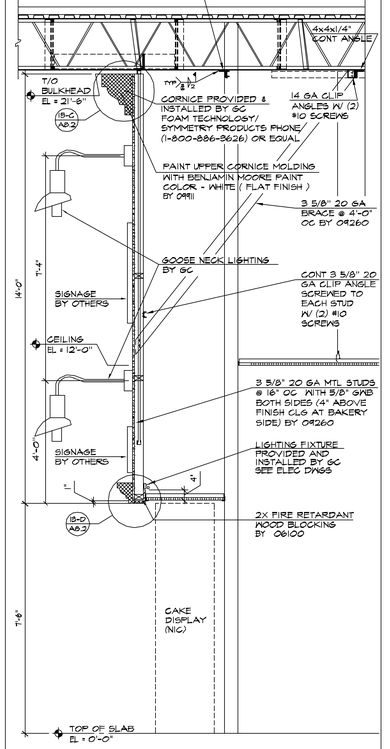

©2004, Dal Pos Architects, LLC

dal pos
DAL POS ARCHITECTS, LLC
101 N. CLINTON STREET, SUITE 300
SYRACUSE, NEW YORK 13202
TELEPHONE (315) 422 - 0201
FAX (315) 422 - 0776

PERMIT/BID SET
4/12/04

RENOVATIONS TO :
BJ'S WHOLESALE CLUB
PORTLAND, MAINE

THE CONTRACTOR SHALL VERIFY ALL DIMENSIONS AT THE SITE AND PROMPTLY NOTIFY THE ARCHITECT IN WRITING OF ANY DISCREPANCES

REVISIONS

DRAWN BY:	CPK
CHECKED BY:	TPO
PROJ. NO.:	04027
DATE:	4/12/04
SCALE:	AS NOTED
TITLE:	

MEMBERSHIP SERVICES & BAKERY ALTERNATES 1 & 2

A8.2